

Project Name :
 Quotation Number :
 Customer :
 Fan Code : 50JM/20/4/6/28
 Fan Diameter / Size : 500 mm
 Blades : 6
 Fan Speed : 1420 rpm
 Velocity : 7.4 m/s
 Blade Angle : 28°
 Form of Running : B
 Fan Casing : Long
 Requested Duty : 1.44m³/s @ 189 Pa (static)
 Outlet Dynamic Pressure : 33 Pa
 Duty Shaft Power : 0.515 kW
 Max Shaft Power : 0.525 kW
 Total Efficiency : 65 %
 Motor Frame : CT5
 Motor Rating : 0.520 kW
 Full Load Current : 3.9 A
 Starting Current : 7.8 A
 Motor Mounting : Pad
 Electrical Supply : 220-240 Volts 50 Hz 1 Phase
 Start Type : DOL
 Motor Winding : Standard
 Enclosure : Standard All
 Air Density : 1.2 kg/m³ / 20°C / 0 m / 50% RH
 Smoke Venting : Non Smoke Venting
 Product Number : DX511466

Date : Wednesday, November 23, 2011
 Fan Code : 50JM/20/4/6/28
 Item Reference :

Performance data has been derived from tests carried out in a Fläkt Woods laboratory, in accordance with ISO 5801 and is specifically applicable for Ducted installations. When an electronic controller is incorporated, enhanced motor noise can occur - particularly when the operating speed is well below maximum. FWL therefore recommend using an auto transformer speed controller for noise sensitive applications.

Acoustic data has been derived from tests carried out in a Fläkt Woods laboratory, in accordance with BS 848 Pt 2, 1985 under Ducted conditions. The single figure provided is the overall Inlet sound pressure level at the specified distance, under spherical, free field conditions. Breakout levels stated are estimated from induct sound power levels and are provided for guidance.

Terms and Conditions: This offer is made subject to the terms and conditions detailed on the accompanying letter.

	Sound Spectrum (Hz)								Overall	
	63	125	250	500	1k	2k	4k	8k	Lw*	LpA @ 3m**
Inlet*	74	76	74	72	70	67	63	59	81	54
Outlet*	76	77	74	72	71	68	65	60	82	55
Breakout*	66	59	52	49	46	40	43	36	67	32
* Lw dB re 10 ⁻¹² W									** dBA re 2x10 ⁻⁵ Pa	



Description	Qty	Unit Price	Price
Fan	1	enquire	enquire
50JM/20/4/6/28			
Fan Accessories (Quantities per Fan)	1	enquire	enquire
Thermostat			
TOTAL PRICE FAN AND ACCESSORIES (leadtimes subject to parts availability)			enquire

Unit E1 Longford Trading Estate
 Thomas Street, Lancashire, M320JT
 Tel: 0161 864-1777 Fax: 0161 864-2777

Website: www.nfan.co.uk
 Email: mike@nfan.co.uk
 Copyright Fläkt Woods Group 2003 - 2011

Project Name :
Quotation Number :
Customer :

Date: : Wednesday, November 23, 2011
Fan Code : 50JM/20/4/6/28
Item Reference: :

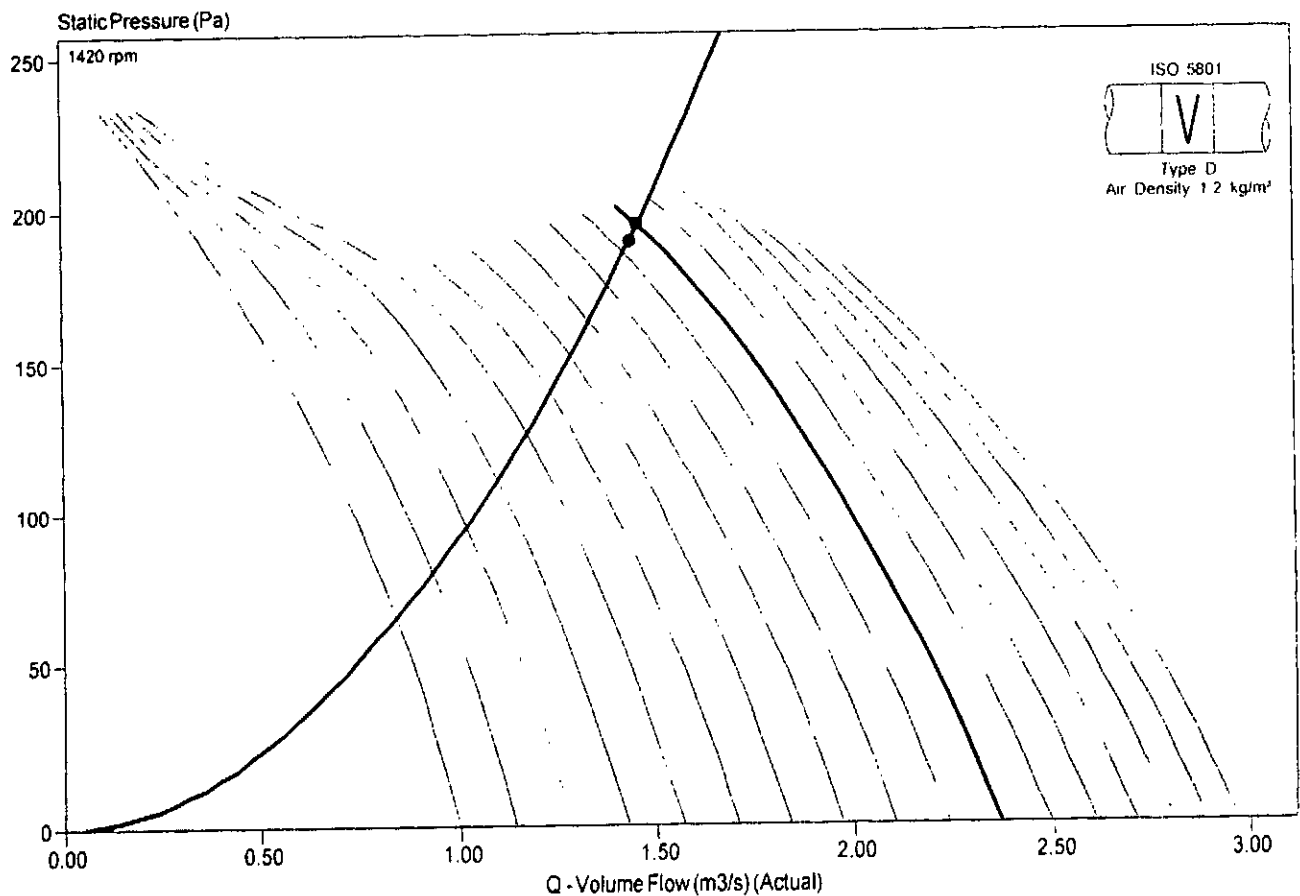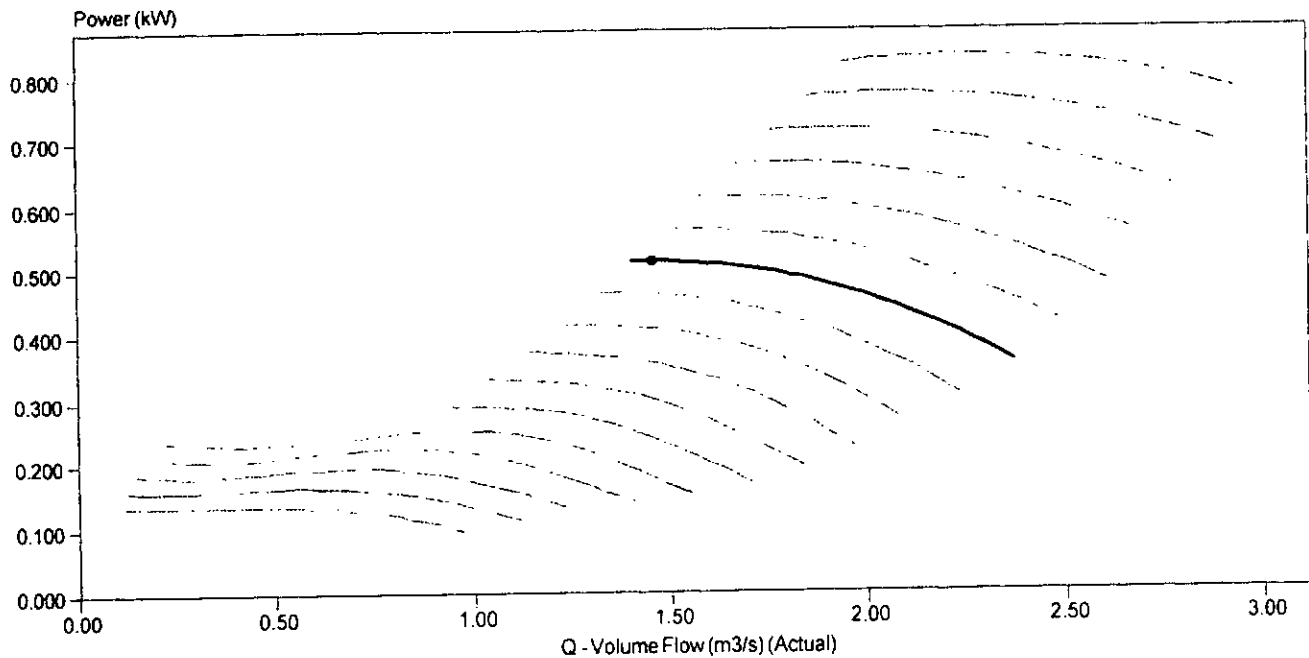

UnitE1 Longford Trading Estate
Thomas Street, Lancashire, M320JT
Tel: 0161 864-1777 Fax: 0161 864-2777

Website: www.nfan.co.uk

Email: mike@nfan.co.uk

Copyright Fläkt Woods Group 2003 - 2011

Printed on 23 November 2011

Page 2 of 3

Selection Engine 2735

Northern Fan Supplies Ltd


Drawing and Dimensions

JM Aerofoil

FläktWoods

Date: Wednesday, November 23, 2011
 Fan Code: 50JM/20/4/6/28
 Item Reference:

Project Name
 Quotation Number
 Customer

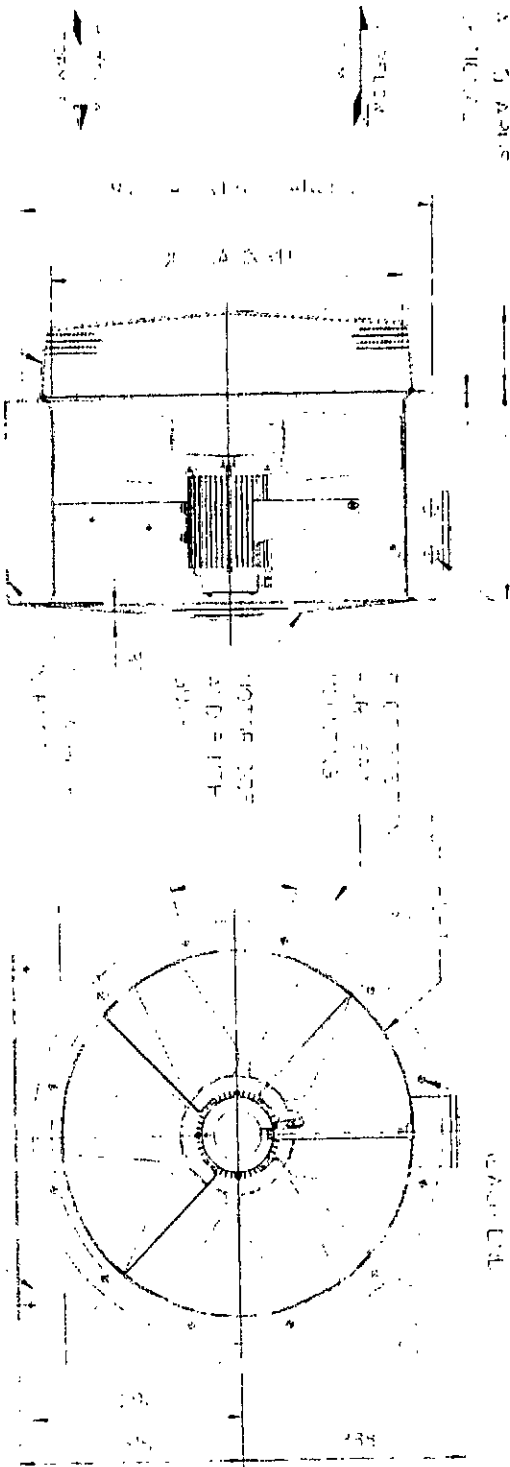

Notes : Dimensions shown in mm / Weight in kg
 This drawing shows dimensions that should be used as a guide only and are subject to change. Certified drawings are available on request.

Reference : D248974

Unit E1 Longford Trading Estate
 Thomas Street, Lancashire, M320JT
 Tel: 0161 864-1777 Fax: 0161 864-2777