


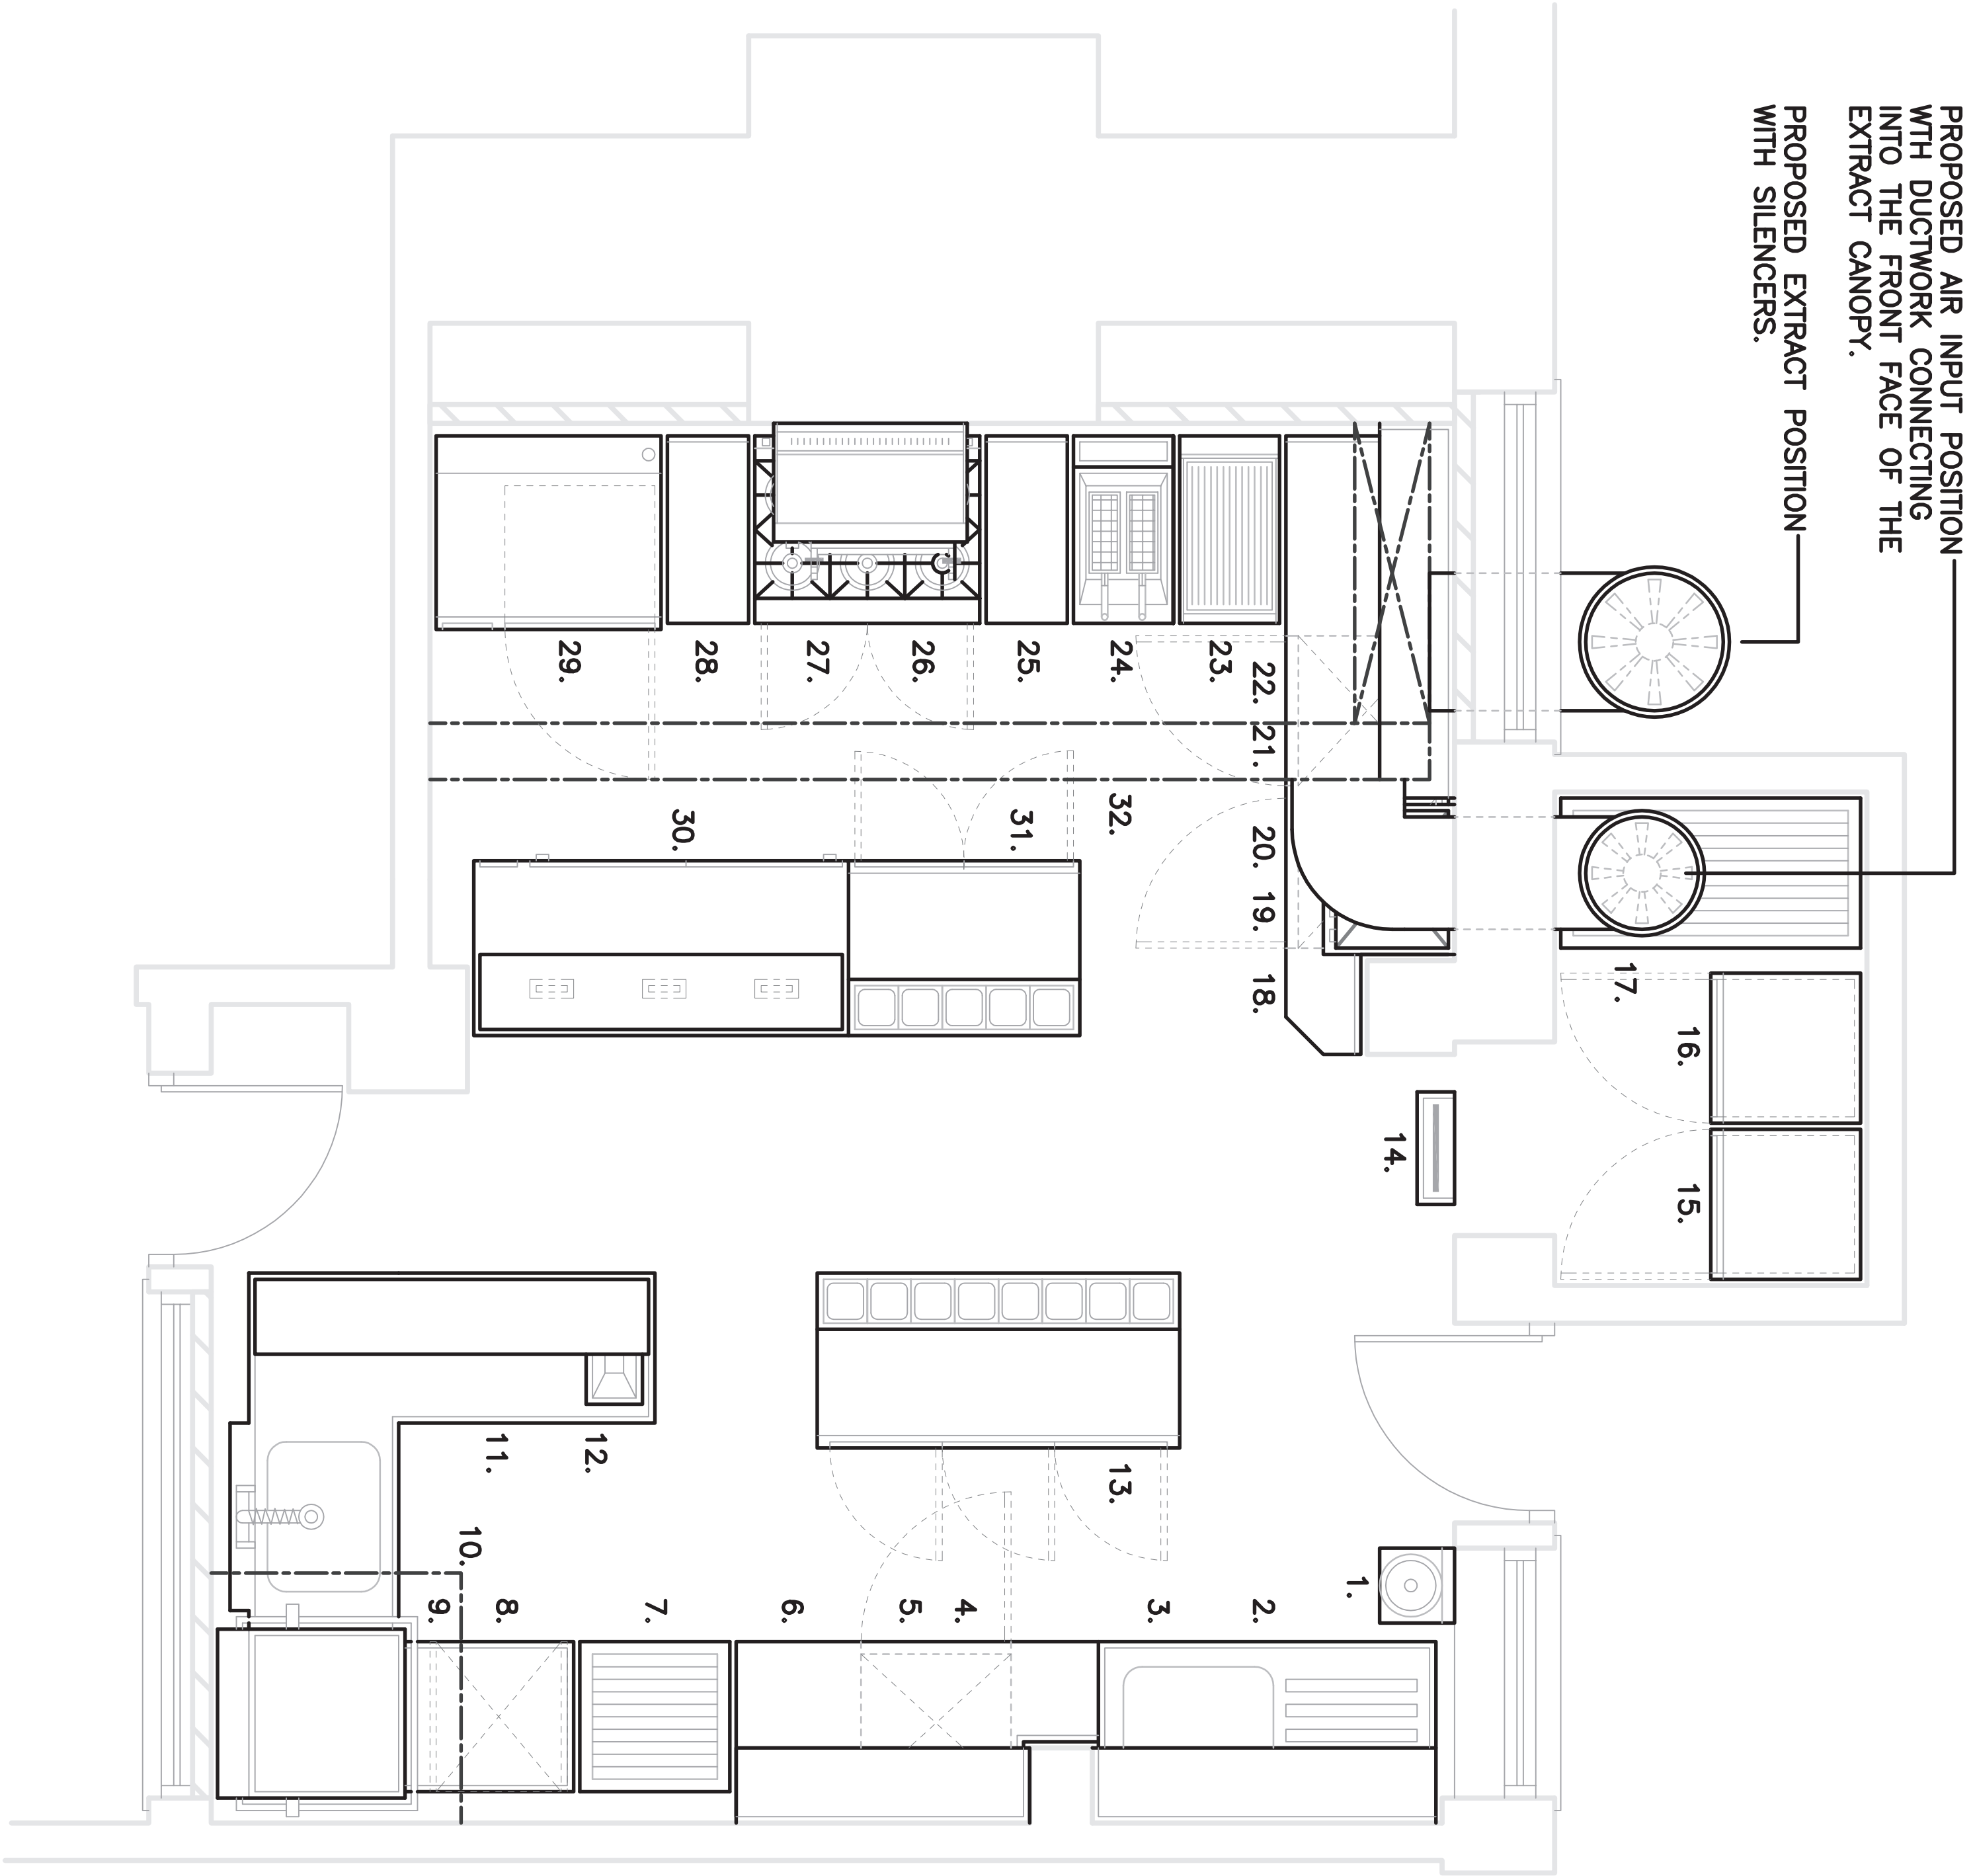

1. EXISTING WASH HAND BASIN.
2. EXISTING SINK UNIT.
3. TWO TIER WALL SHELF.
4. WALL BENCH.
5. UNDERCOUNTER FREEZER.
6. TWO TIER WALL SHELF.
7. PAN / CROCKERY RACK.
8. DISHWASH TABLING WITH BASKET RUNNERS.
9. DISHWASHER.
10. CONDENSE CANOPY.
11. DISHWASH TABLING WITH BOWL.
12. TWO TIER OVERSHELF.
12. COUNTER REFRIGERATOR WITH SALADETTE.
14. WALL MOUNTED INSECT KILLER.
15. REFRIGERATOR.
16. FREEZER.
17. STORAGE RACKING.
18. WALL BENCH.
19. UNDERCOUNTER REFRIGERATOR.
20. MICROWAVE OVEN ON SHELF.
21. UNDERCOUNTER REFRIGERATOR.
22. TWO TIER WALL SHELF.
23. CHAR GRILL ON STAND.
24. FRYER.
25. WALL BENCH.
26. SIX BURNER RANGE.
27. GRILL ON SHELF.
28. WALL BENCH.
29. COMBINATION OVEN ON STAND.
30. HOTCUPBOARD WITH HEATED GANTRY.
31. COUNTER REFRIGERATOR WITH DAUDETTE.
32. EXTRACT / AIR INPUT CANOPY.
33. WALL CLADDING – NOT SHOWN.
34. OMITTED.
35. GAS INTERLOCK PANEL – NOT SHOWN

|   |       |           |     |
|---|-------|-----------|-----|
|   |       |           |     |
|   |       |           |     |
| Rev.   | Date. | Revision. | By. |
|   |       |           |     |
|   |       |           |     |
|   |       |           |     |
|   |       |           |     |
| <div><div>MAINLAND CATERING<br/>EQUIPMENT LTD.</div><div>Unit 1a, Fountain Mill, Church Street, Rakefoot, Haslingden,<br/>Rossendale, Lancashire, BB4 5RE<br/>Tel : 01706 244810    Fax: 01706 244811</div></div> |       |           |     |
| Client.   |       |           |     |
| Job Title.   |       |           |     |
| Drawing Title.   |       | Scale.    |     |
| Drawn by.   |       | Dtg. No.  |     |
| Date.   |       |           |     |