


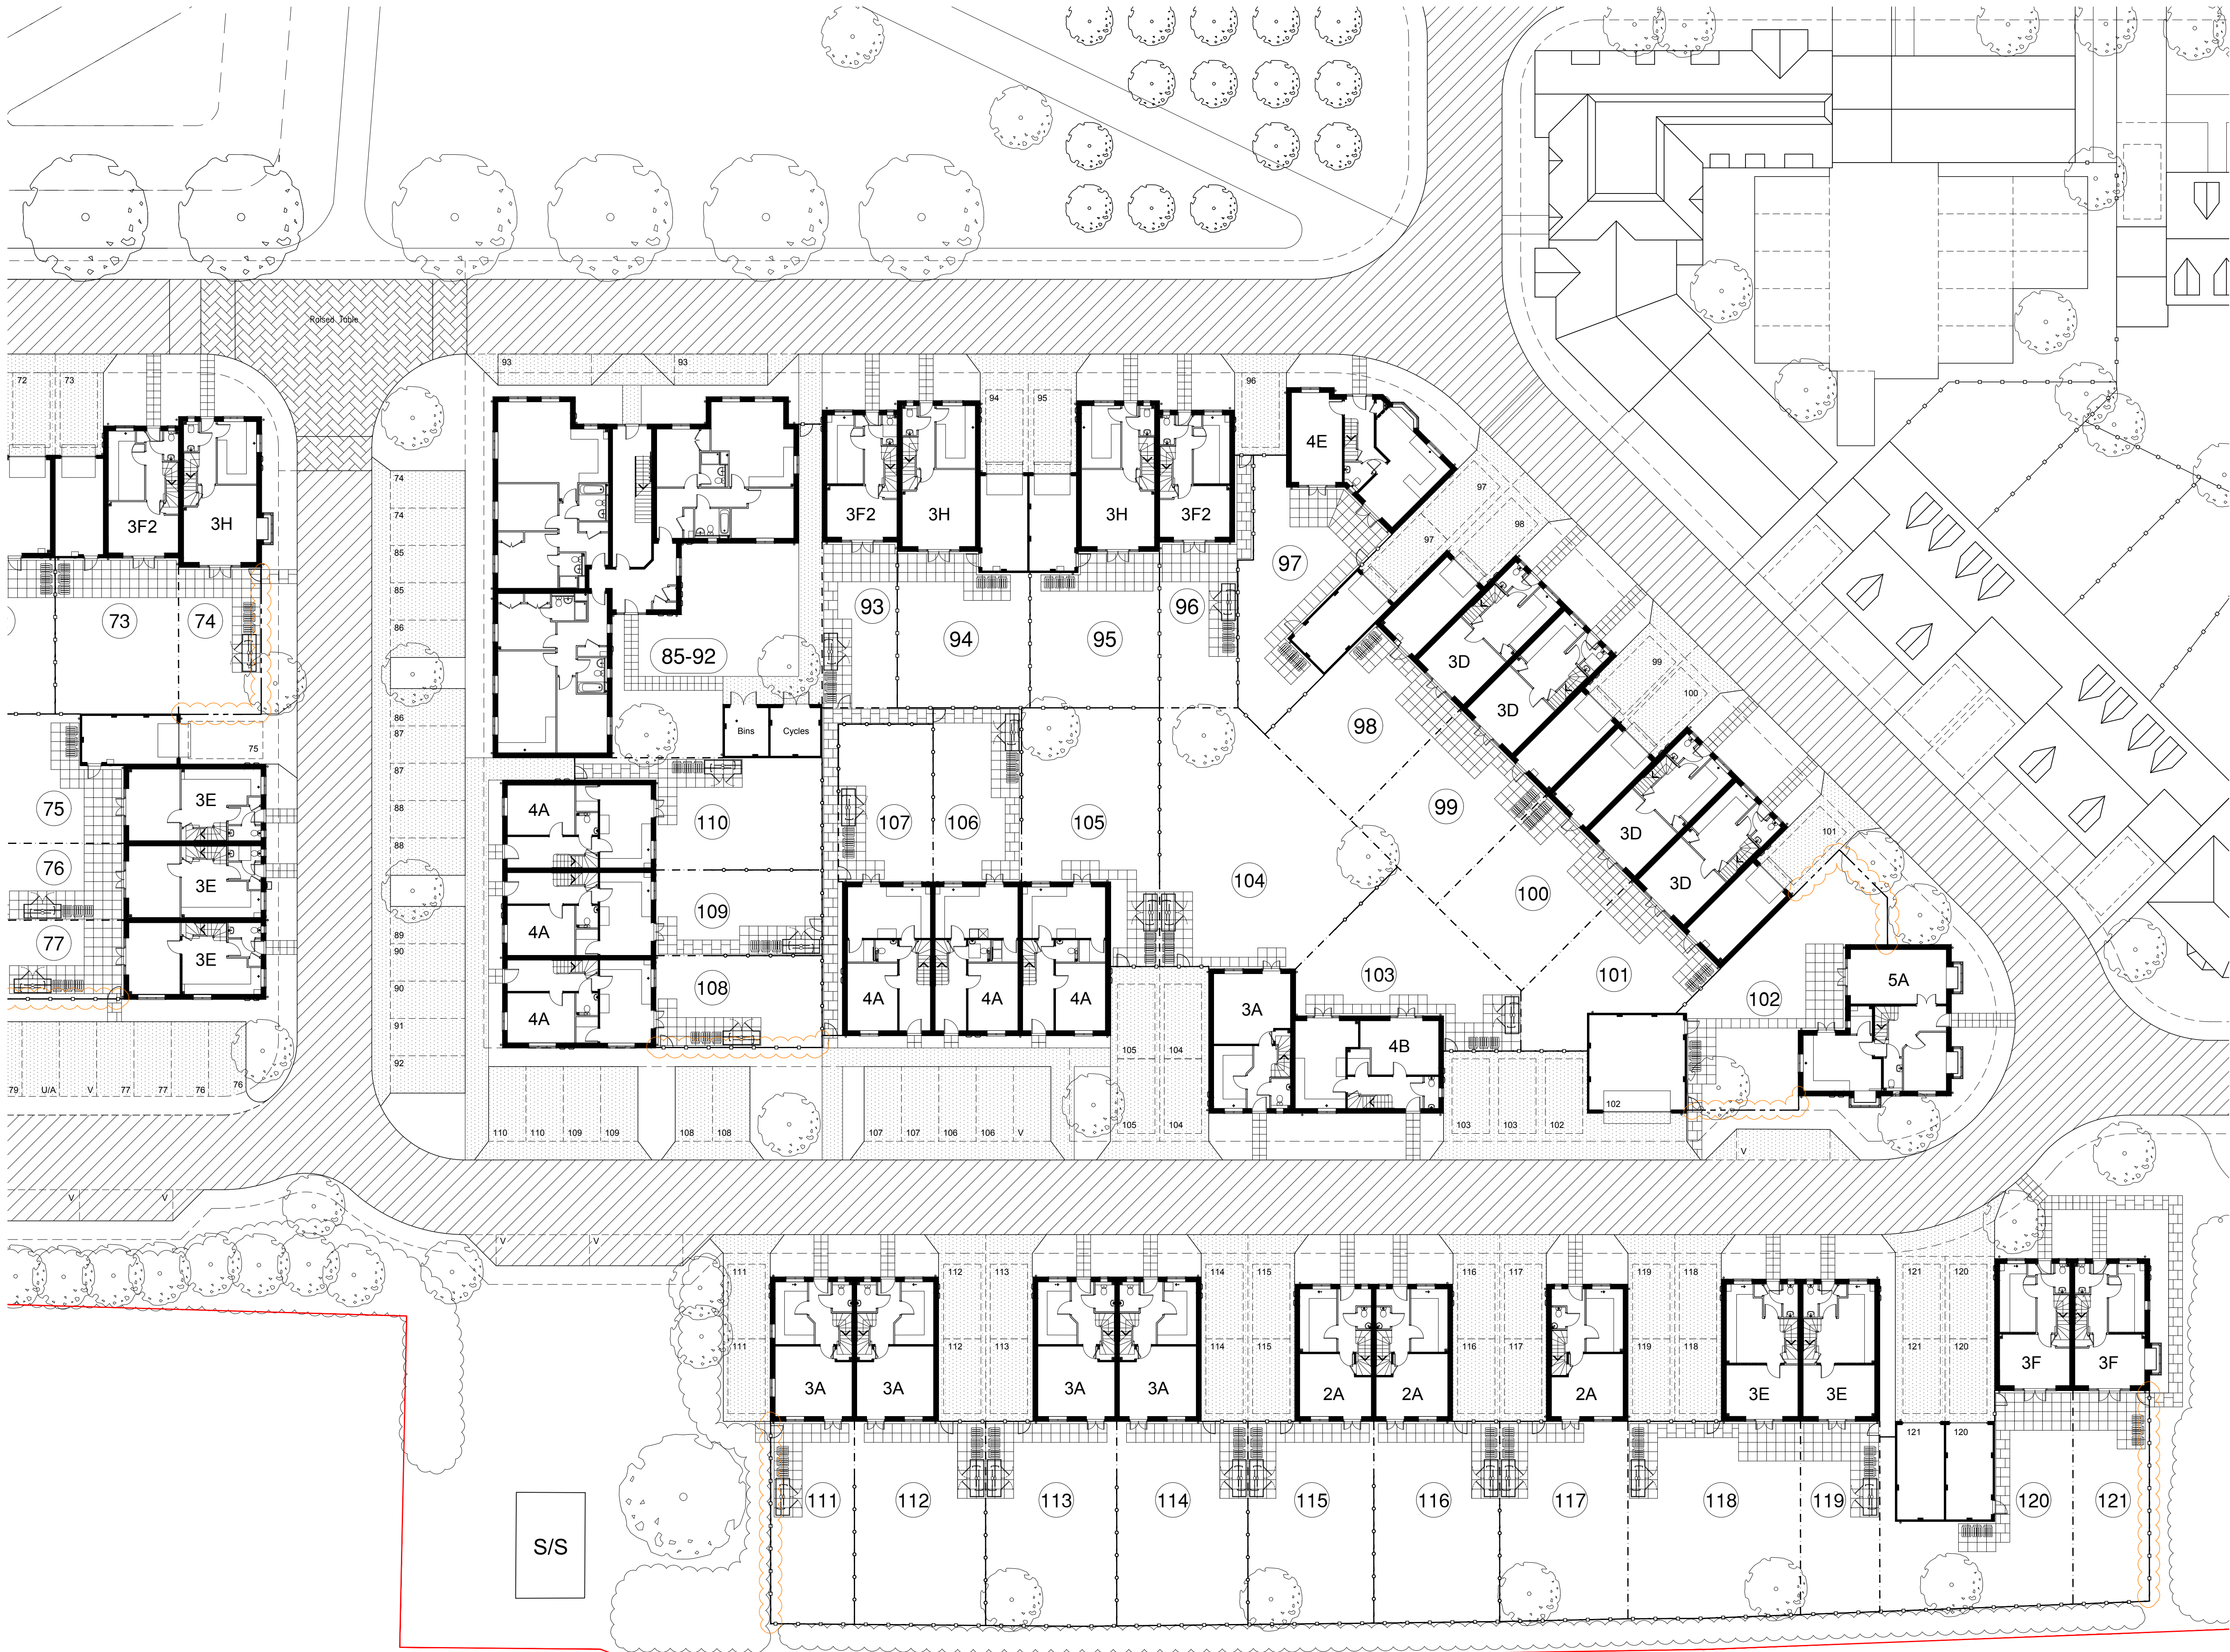

Drawn by:	MRS	Checked by:	
Date:	08/08/16		
Revisions			
Rev	Date	Drawn	Checked
1	22/09/16	JMP	
Plots 93 & 96 house types changed to 3F2 from 3F.			

2	24/07/17	JMP	
Walls replaced with fences to plots 74, 102, 108, 111 & 121 following receipt of clients request dated 24/07/17.			

FINISHES

	Access Roads and footpaths: – Tarmac to engineer's details.
	Access Roads and footpaths: – Block Paving to engineer's details.
	Private driveway construction: – Block Paving to engineer's details.
	Private driveway construction: – Tarmac to engineer's details.
	Private footpaths/patios: – 600x600mm Buff riven slabs laid in accordance with Cala Homes specification.
	Front Door Paths: – 450x450mm Buff riven slabs laid in accordance with Cala Homes specification.

FENCING & BOUNDARIES

	Boundary Line
	1.8m Closeboard Fence
	1.8m Panel Fence
	1.2m Panel Fence
	1.8m Brick Wall
	1.8m Western Red Cedar Shipap fencing
	Plot Number
	Garden shed & bin storage area

LANDSCAPING DETAILS

	Existing trees & hedges
	Existing trees to be removed.
	Proposed trees & shrubs.



© Copyright of Faber Technical Limited 2016

Project:
PHASE 1b, WEST END NURSERY
ROUNDSTONE LANE, ANGERING

Drawing Title:
SITE LAYOUT
(SHEET 2 OF 2)

Client:

FABER
Faber Technical Limited
Austin House, 43 Poole Road,
Westbourne, Dorset, BH4 9DN
Tel. 01202 761370 Fax. 01202 765885

Scale: 1:200 @ A1
Drg No: 00263/A/3001 Rev: 2