


- NOTES:
1. All dimensions are in mm and must be checked on site.
 2. Drawings are to be read in conjunction with accompanying documents.
 3. Any errors or inaccuracies should be brought to the attention of Amber Living.


Proposed Door widening.

Proposed New Ramp

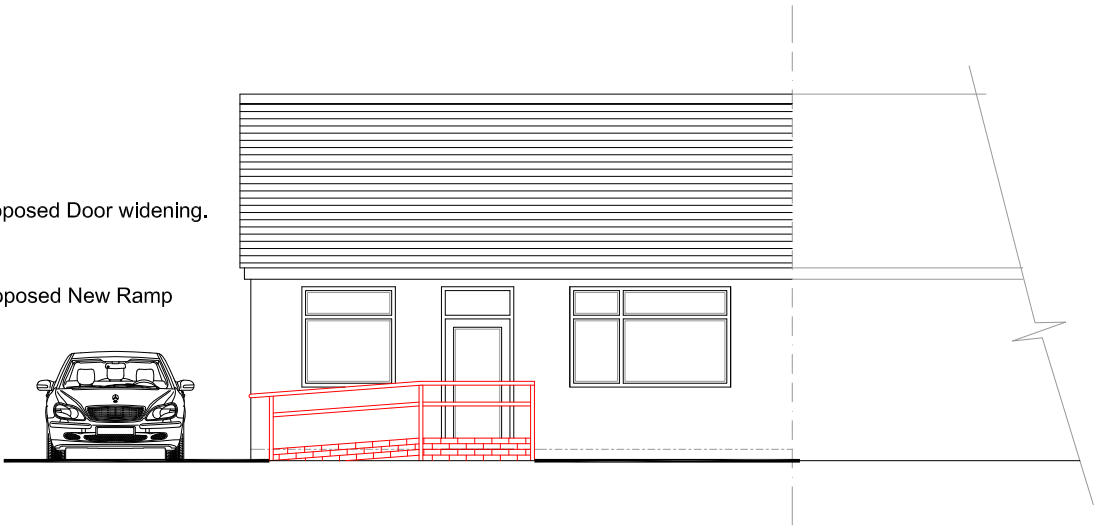


FRONT ELEVATION - Proposed

Proposed New Ramp.

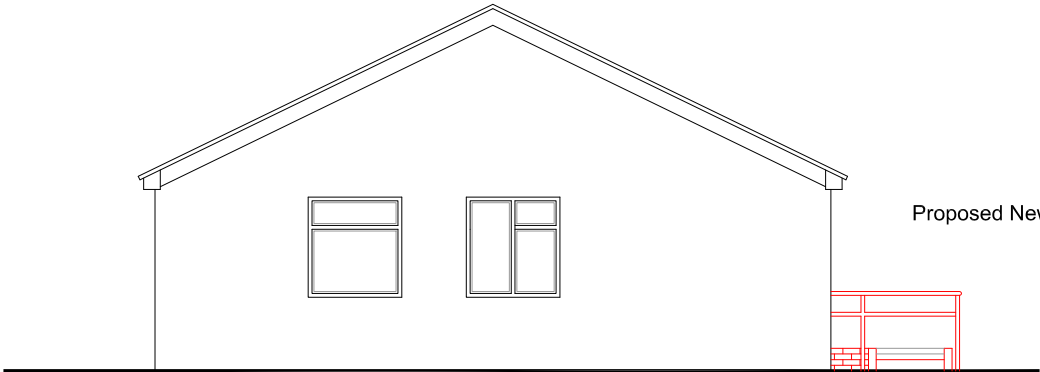

SIDE ELEVATION - Proposed

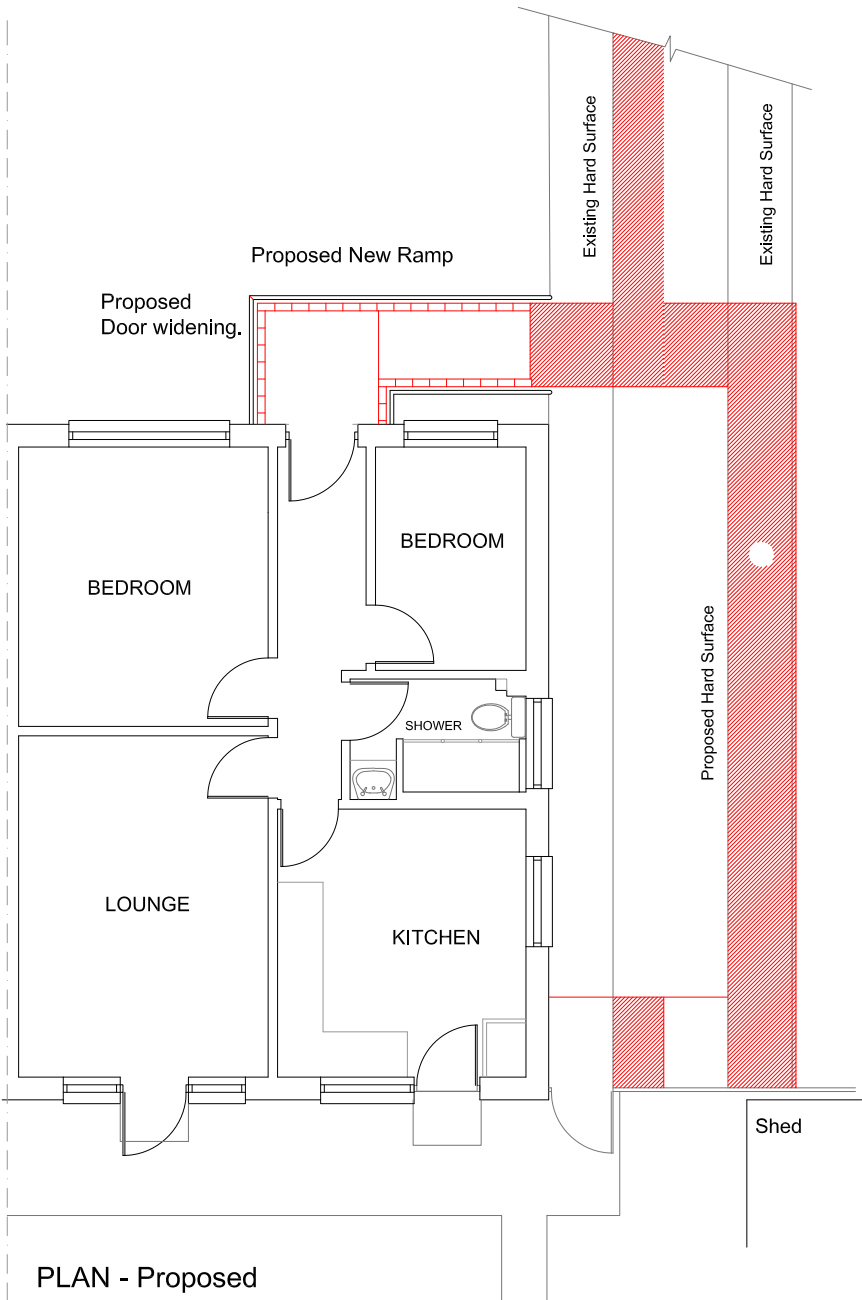

PLAN - Proposed



Address: 4 Heathfield Avenue East Preston Littlehampton West Sussex BN16 1AL			Client: Eileen Dashwood		
Drawing Title: PROPOSED			Drawing Ref.: sm/11/Heathfieldav4		
			Planning Applications Building Regulation Drawings Design Consultants Party Wall Surveyors Building Surveys/ Homebuyers Survey		
			Project Management Disabled Access Auditing Building Defect Analysis CDM Expert Witness		
Contact Details:			Telephone: 01273 410836		
			Email: simon@amberliving.co.uk		
Contact Address:			Unit 3, Tungsten Building, George Street, Portslade, BRIGHTON, BN41 1RA		
Scale:	Paper:	Date:	Revision No:	Checked By:	Direction:
1:50	A3	01/11/18	-		