


B

BLOCK/SITE PLAN

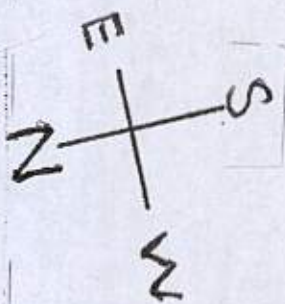

37.4M HIGH STREET

23.1M

PROPOSED GARAGE EXTENSION
1M ABOVE GROUND LEVEL

SITE BOUNDARY FLINT WALL
PROPOSED GAP WALL TO GARAGE

PROPOSED
WALL HEIGHT
2.16M

PROPOSED
GAP WALL - HOUSE
2.1M


LITTLEWORTH
HOUSE

COTTAGE

4.3M
GAP 1.1M



1.2M

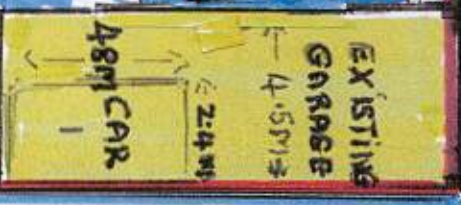

PROPOSED AND EXISTING
BOUNDARY

14.3M

SITE BOUNDARY

31.0M

SCALE 1:200 JAN 15 REVISED FEB 15

PROPOSED AND EXISTING
BOUNDARY 25.2M

CARLTON COTTAGE

GARAGE HOUSE