

44

HIGH STREET



EXISTING FLINT BOUNDARY WALL EXTERNAL HT 2.10M

INTERNAL HT 1.0M

DWELLING

PROPOSED FLOOR PLAN

PART OVER GARAGE →

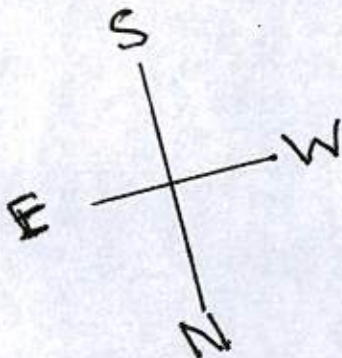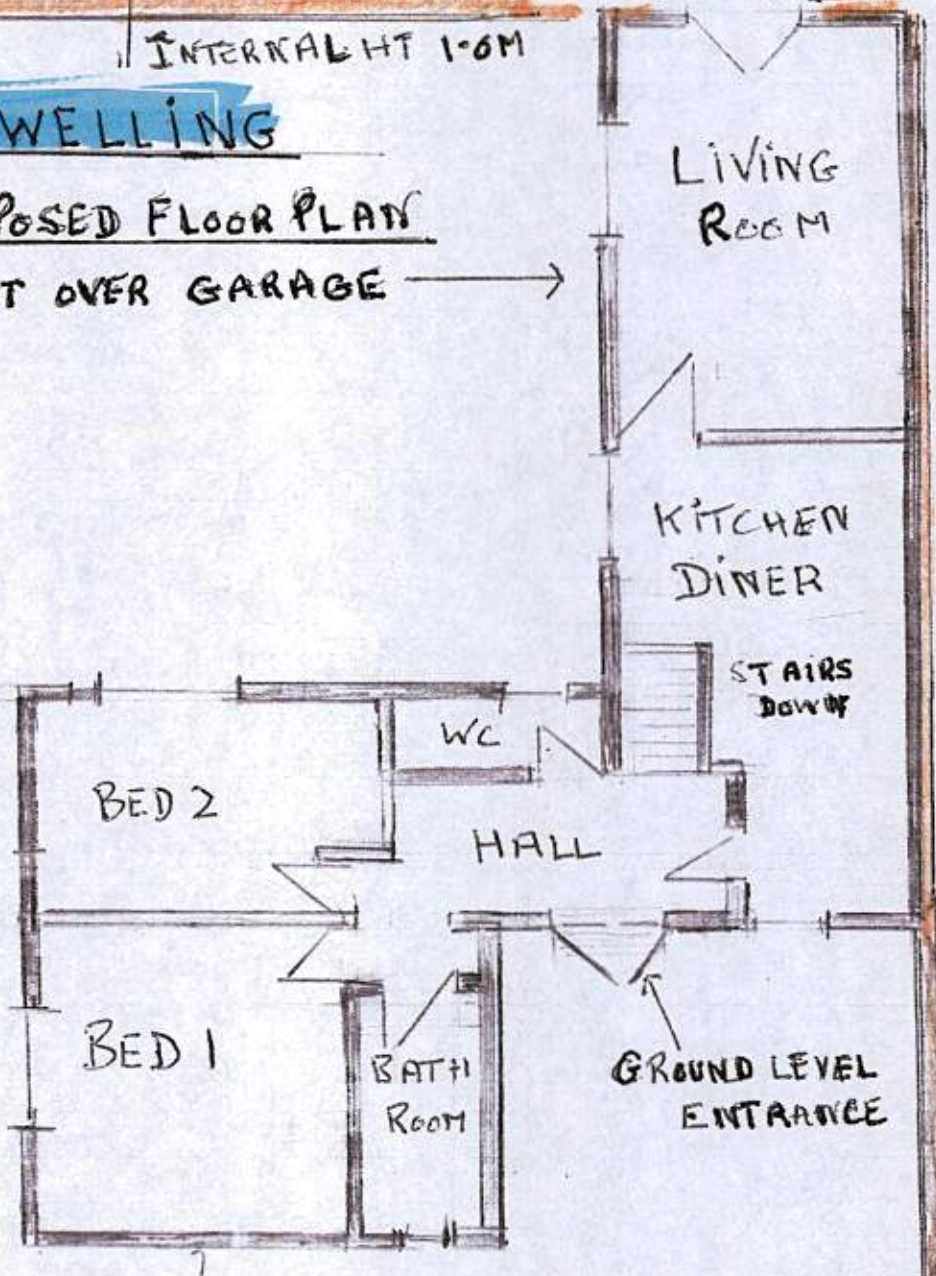

SCALE 1:100 JAN 15
REVISED FEB 15

CARTON COTTAGE
GARAGE

FLINT BOUNDARY
WALLS