
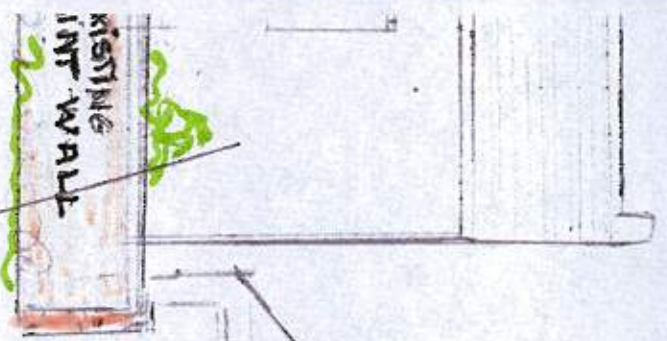



11

EXISTING SOUTH ELEVATIONS

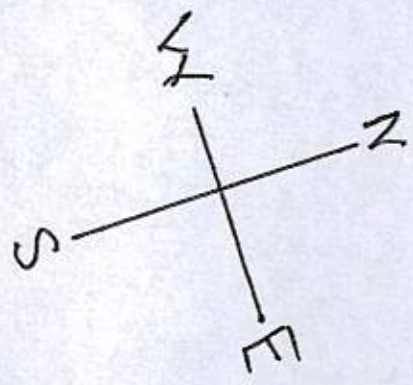

EXISTING  
FLINT WALL

CAUTION COTTAGE AND GARAGE

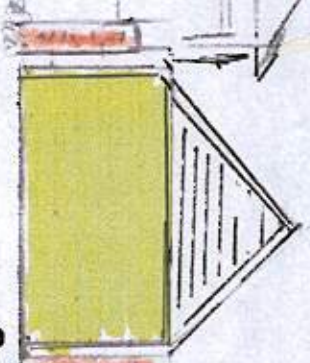

STREET LEVEL

HIGH STREET

EXISTING FLINT  
BOUNDARY WALL 2-10 M HIGH FROM ROAD