
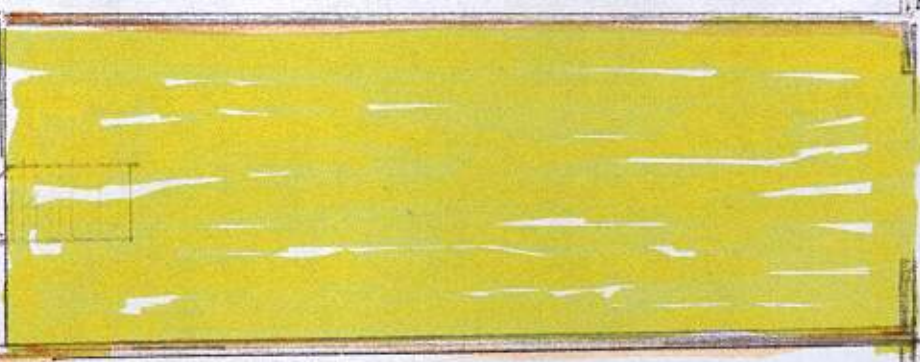


PROPOSED GARAGE

EXISTING

PROPOSED NEW FLINT
WALL HT 2.10M

SPACE
UP TO 4 BINS

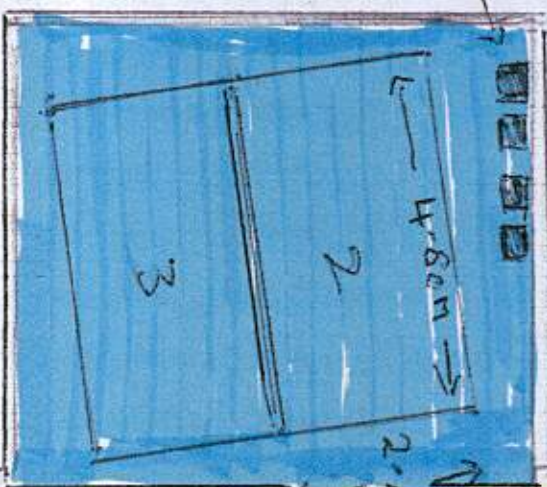

SCALE 1:100 JAN 15