



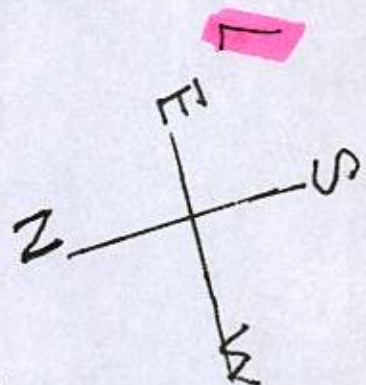

GARAGE FLOOR PLAN

HIGH STREET

ROAD LEVEL

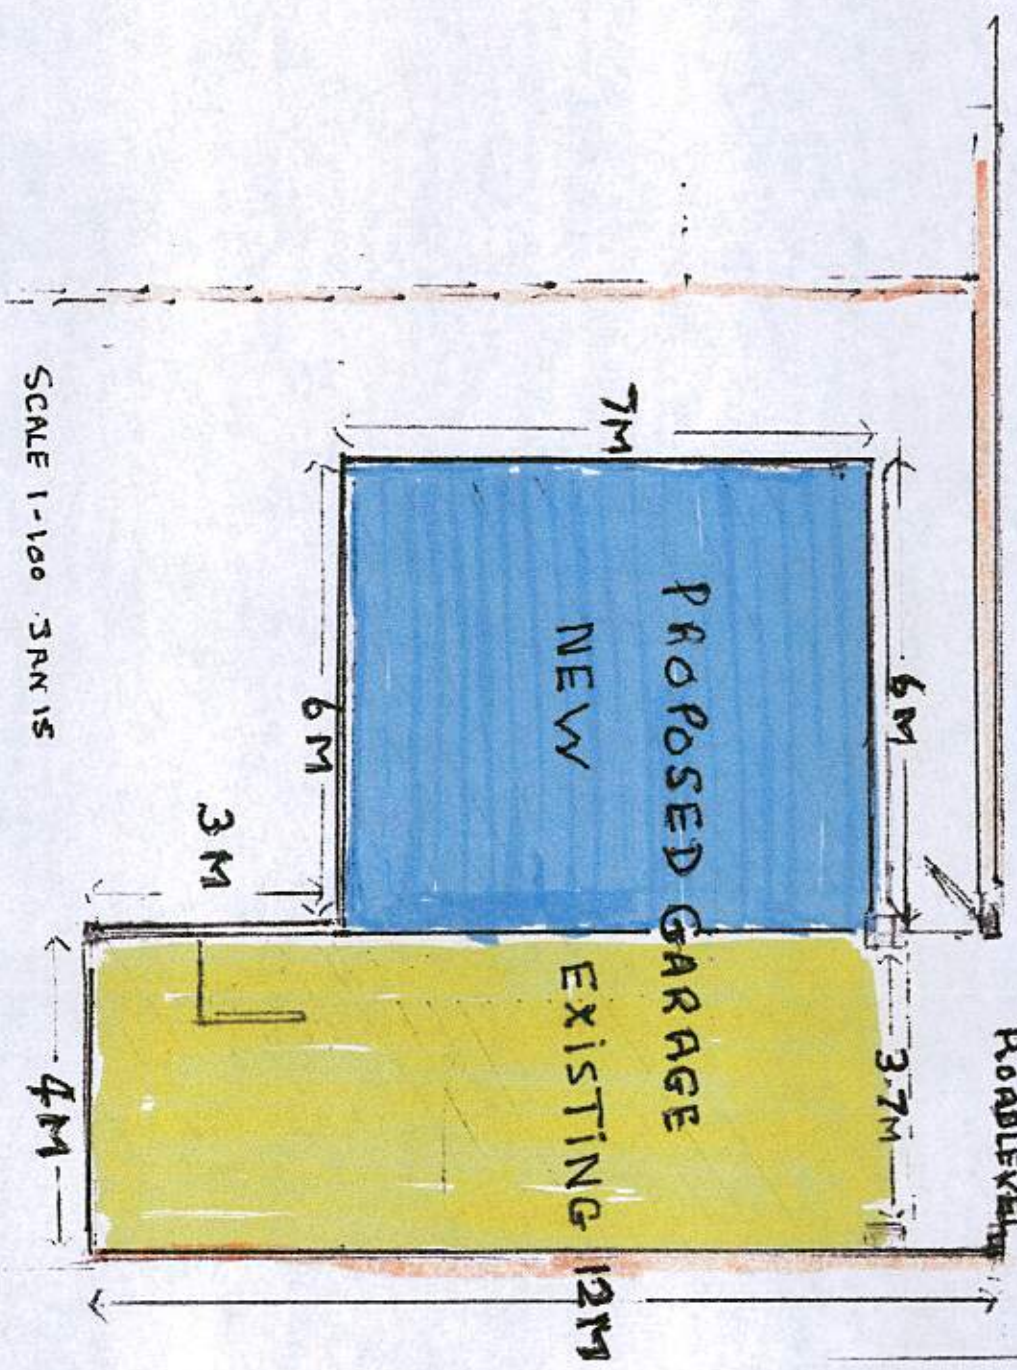

SCALE 1-100 3RN 15