


F

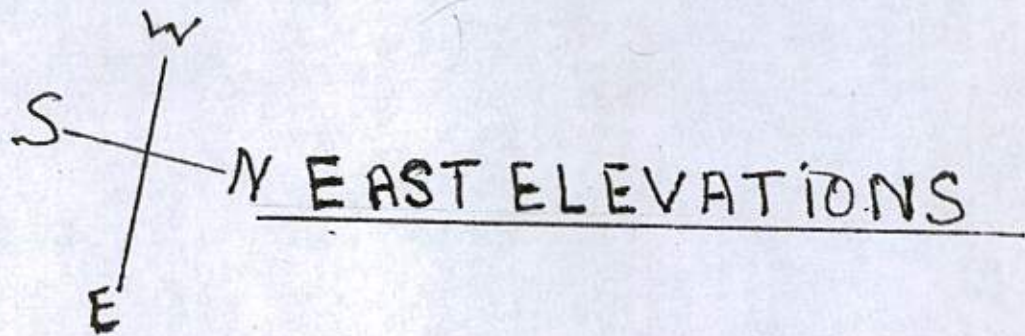

NOTE: INTERNAL GARDEN WALL 1 M ABOVE GROUND LEVEL

