




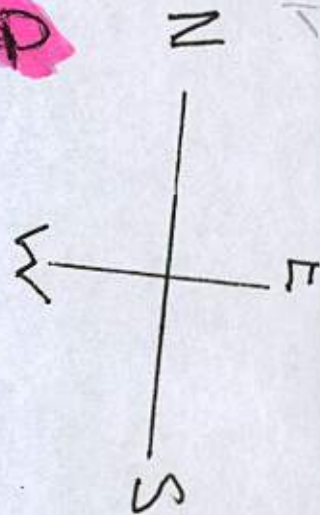

WEST ELEVATIONS AND WINDOWS

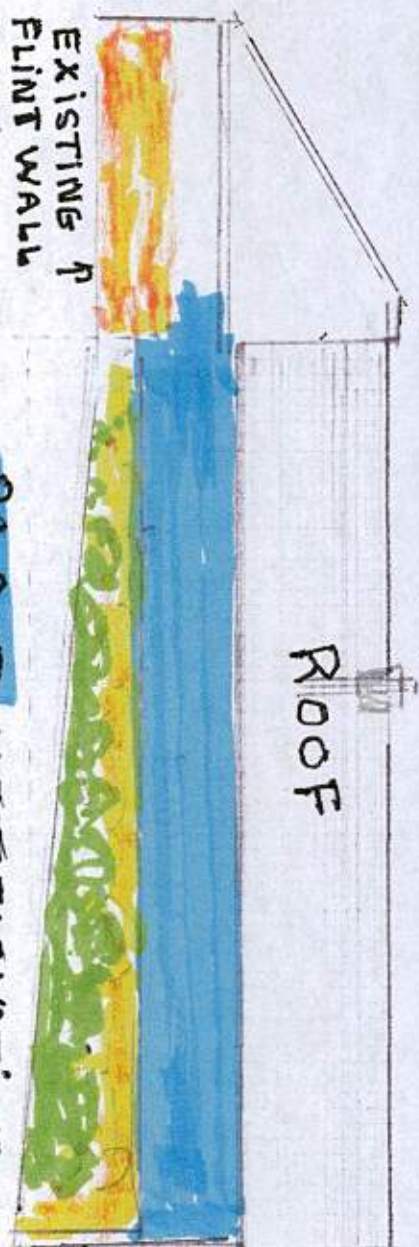

PROPOSED WEST ELEVATIONS

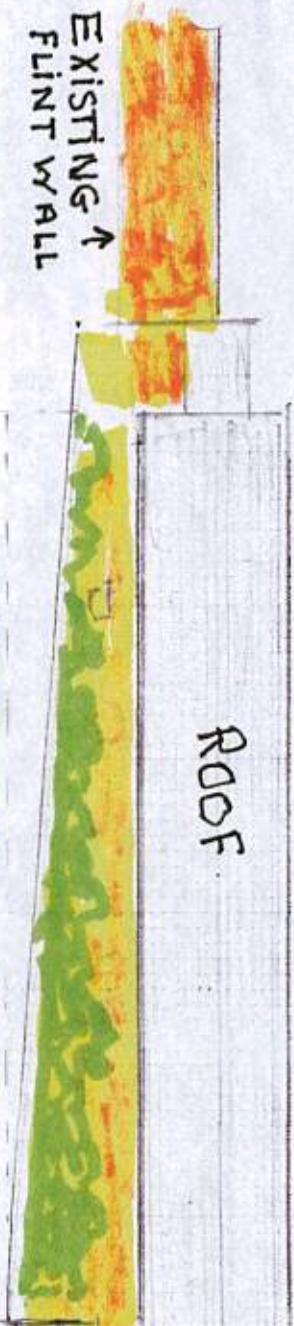

EXISTING GARAGE

← EXISTING FLINT WALL
TO REMAIN
HIGH STREET LEVEL

SCALE 1:100 JAN 15
REVISED FEB 15