




Front Elevation (West)

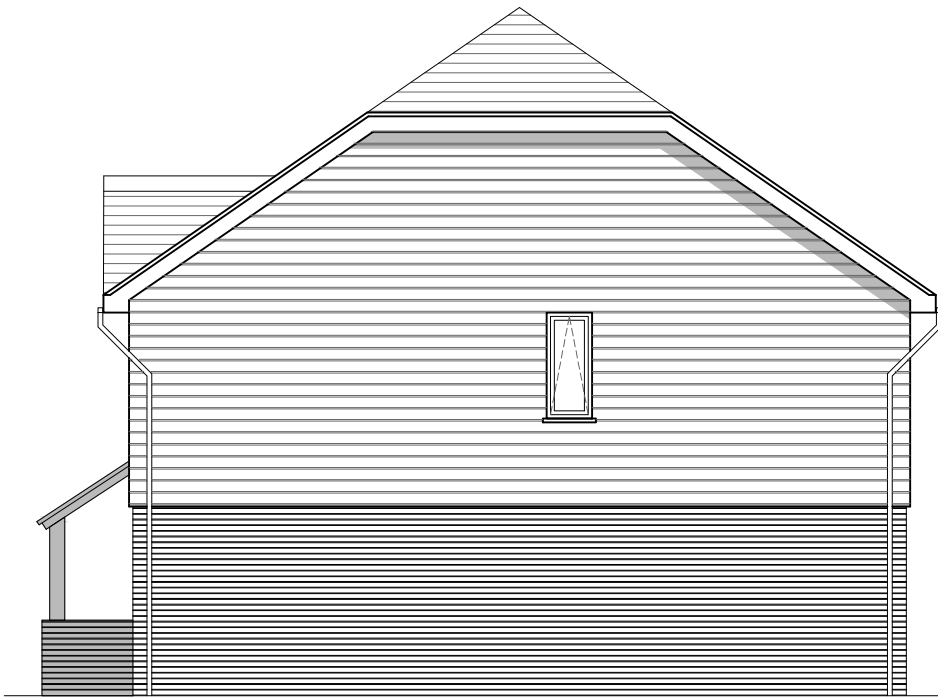


Side Elevation (South)


Schedule of Materials:	
Cladding:	Marley Eternit Cedral C07 'Cream White' 190mm
Windows:	UPVC White
Doors:	Composite Grey / White
Tiles:	Marley Eternit Acme Single Camber Mixed Brindle S/C K3
Bricks:	New Chailey Stock by Ibstock.
Flint:	Knapped sussex flint with brick quion detailing



Rear Elevation (East)

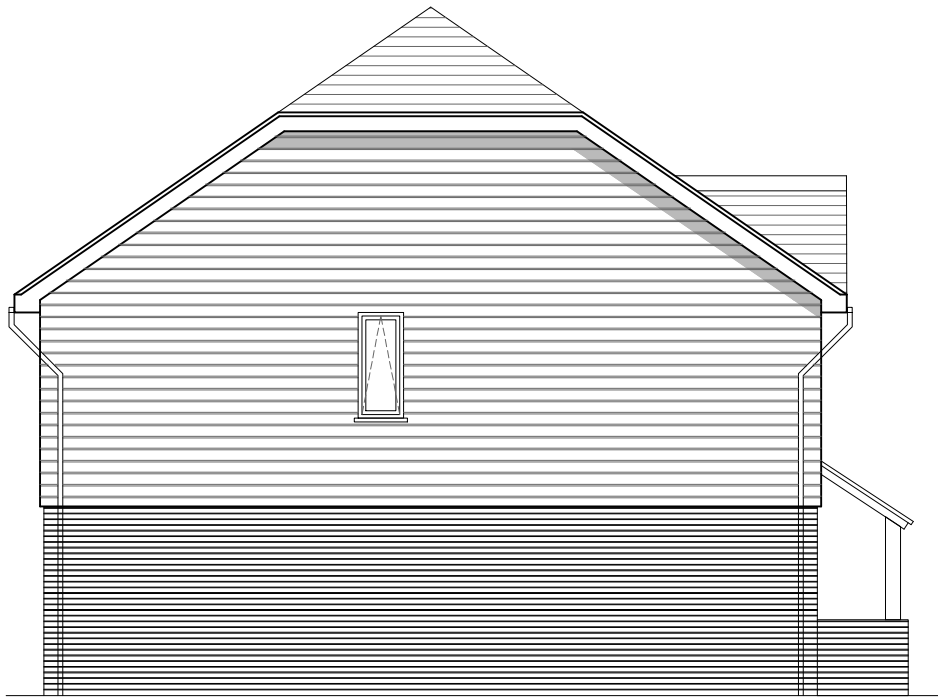

Side Elevation (North)

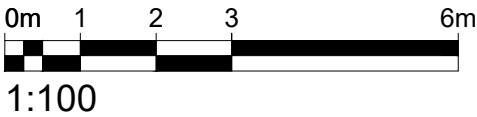

Type C: 2b/4p - Plots 1,2

**mohsin
cooper**
ARCHITECTS

MOHSIN COOPER LIMITED, 7 HOVE MANOR PARADE,
HOVE STREET, HOVE, EAST SUSSEX, BN3 2DF
www.mohsincooper.com

REV DATE

CHK

THE CONTRACTOR MUST VERIFY ALL DIMENSIONS ON SITE BEFORE MAKING SHOP DRAWINGS OR COMMENCING WORK OF ANY KIND. NO DIMENSIONS TO BE SCALED FROM THIS DRAWING

1. THE BOUNDARIES SHOWN ARE BASED ON INFORMATION BY OTHERS. ALL BOUNDARIES TO BE VERIFIED ON SITE PRIOR TO COMMENCING CONSTRUCTION.
2. TOPOGRAPHICAL LEVELS TO BE CONFIRMED.
3. DESIGN & QUOTED AREAS ARE SUBJECT TO DESIGN DEVELOPMENT & STATUTORY CONSENTS.
4. ALL SURVEY INFORMATION SHOWN IS SUBJECT TO FURTHER SITE INVESTIGATION DURING DEMOLITION.

SCALE : 1/100 @A3

DRAWN : MC

CHECKED : MC

DATE : NOV 19

DATE : NOV 19

PROJECT :
New Dwellings At The Laurels,
Dappers Lane, Angmering
CLIENT :
Oceanview Developments Ltd.

DRAWING TITLE :
House Type C - Plots 1 & 2 Elevations

NUMBER:
0310-P015

REVISION:
-

STATUS: PLANNING APPLICATION