



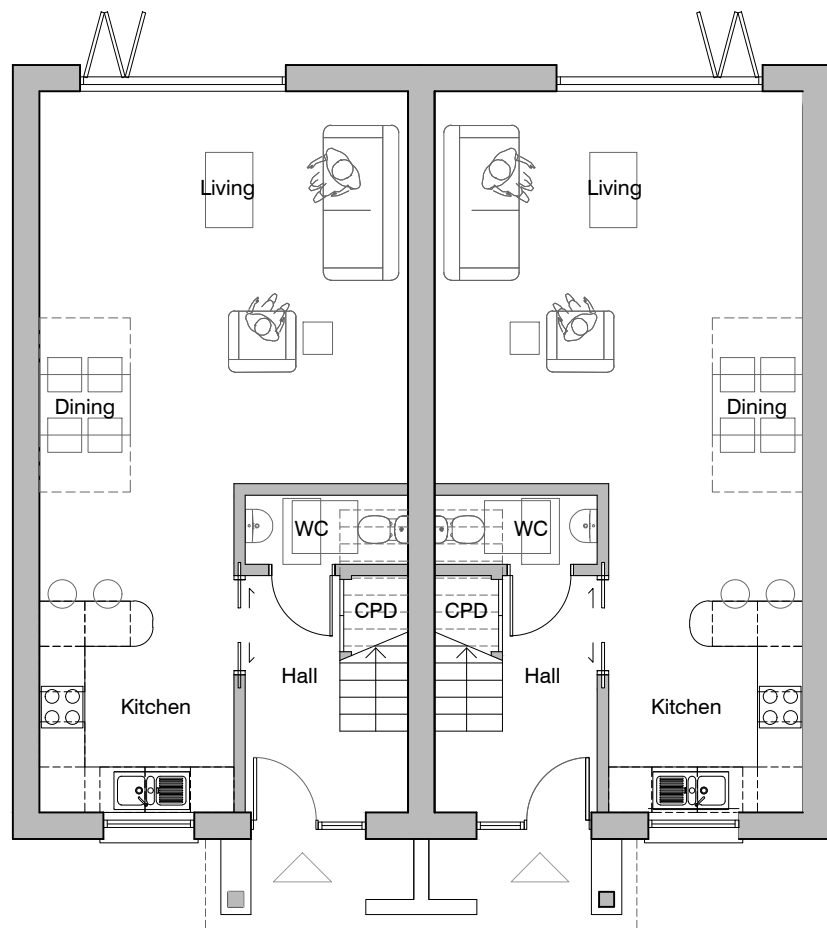


01 House Type C - Ground Floor - 2B/4P
1:100

Total House:
92.8 sqm
Ground Floor:
46.4 sqm

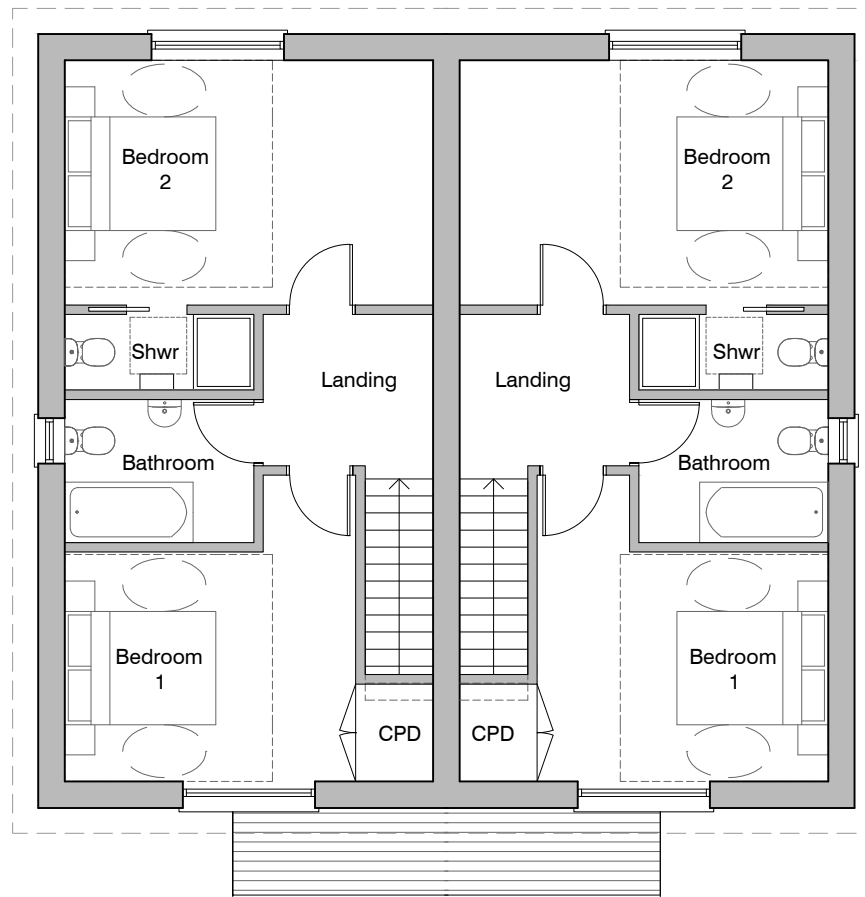

02 House Type C - First Floor - 2B/4P
1:100


Total House:
92.8 sqm
First Floor:
46.4 sqm

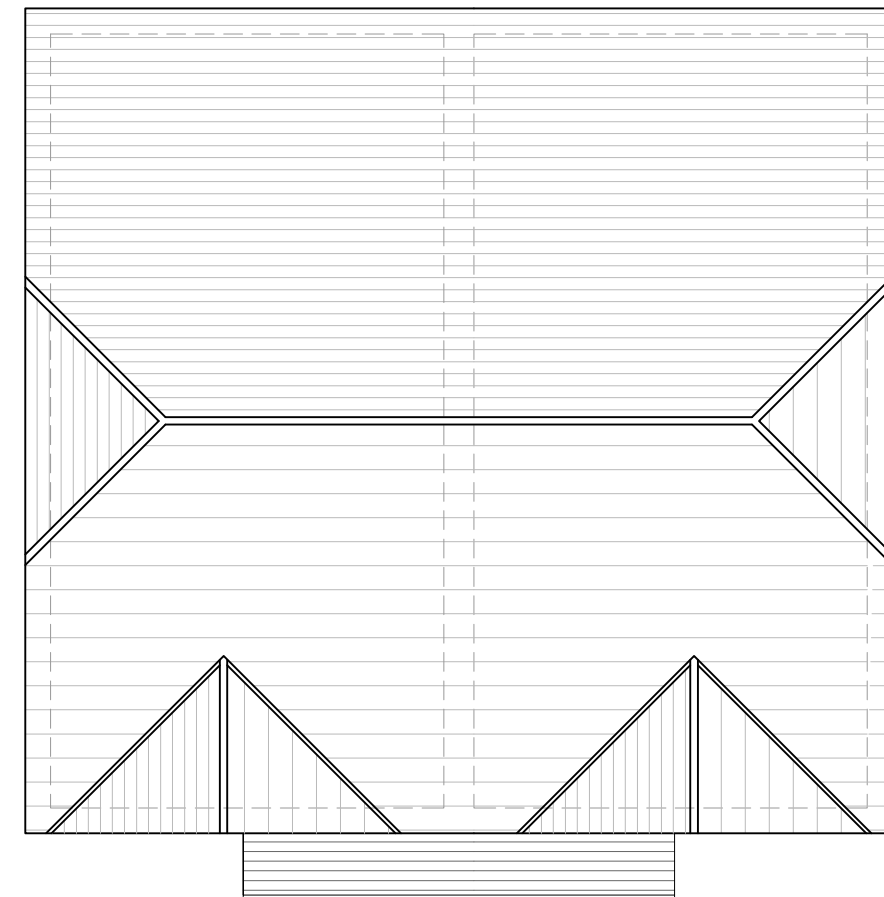

03 House Type C - Roof Plan - 2B/4P
1:100

Total House:
92.8 sqm

Type C: 2b/4p - Plots 1,2

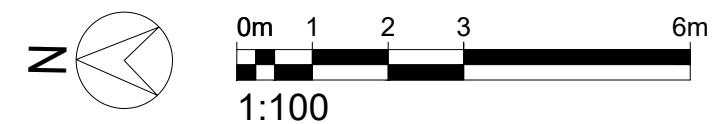

**mohsin
cooper**
ARCHITECTS

MOHSIN COOPER LIMITED, 7 HOVE MANOR PARADE,
HOVE STREET, HOVE, EAST SUSSEX, BN3 2DF
www.mohsincooper.com

REV DATE

CHK

THE CONTRACTOR MUST VERIFY ALL DIMENSIONS ON SITE BEFORE MAKING SHOP DRAWINGS OR COMMENCING WORK OF ANY KIND. NO DIMENSIONS TO BE SCALED FROM THIS DRAWING

1. THE BOUNDARIES SHOWN ARE BASED ON INFORMATION BY OTHERS. ALL BOUNDARIES TO BE VERIFIED ON SITE PRIOR TO COMMENCING CONSTRUCTION.
2. TOPOGRAPHICAL LEVELS TO BE CONFIRMED.
3. DESIGN & QUOTED AREAS ARE SUBJECT TO DESIGN DEVELOPMENT & STATUTORY CONSENTS.
4. ALL SURVEY INFORMATION SHOWN IS SUBJECT TO FURTHER SITE INVESTIGATION DURING DEMOLITION.

SCALE : 1/100 @A3

DRAWN : MC

CHECKED : MC

DATE : NOV 19

DATE : NOV 19

STATUS: Planning Application

PROJECT :
New Dwellings At The Laurels,
Dappers Lane, Angmering

CLIENT :
Oceanview Developments Ltd.

DRAWING TITLE :
House Type C Floor Plans

NUMBER:

0310-P014

REVISION:

—