




KEY - NEW

	NETWORK 1 ROAD = 1,575m ²
	NETWORK 2 ROAD = 837m ²
	NETWORK 3 ROAD = 394m ²
	NETWORK 4 HOUSE + 10% URBAN CREEP = 218m ² GARAGE = 75m ² TOTAL = 293m ²
	NETWORK 5 HOUSE + 10% URBAN CREEP = 215m ² GARAGE = 75m ² TOTAL = 290m ²
	NETWORK 6 HOUSE + 10% URBAN CREEP = 177m ² GARAGE = 41m ² TOTAL = 218m ²
	NETWORK 7 HOUSE + 10% URBAN CREEP = 573m ² GARAGE = 80m ² TOTAL = 653m ²
	NETWORK 8 HOUSE + 10% URBAN CREEP = 455m ² GARAGE = 201m ² TOTAL = 656m ²
	NETWORK 9 HOUSE + 10% URBAN CREEP = 296m ² TOTAL = 296m ²
	NETWORK OTHER HOUSE + 10% URBAN CREEP = 90m ² GARAGE = 20m ² TOTAL = 110m ²
	A HOUSE + 10% URBAN CREEP = 90m ² GARAGE = 20m ² TOTAL = 110m ²
	B HOUSE + 10% URBAN CREEP = 90m ² GARAGE = 20m ² TOTAL = 110m ²
	C HOUSE + 10% URBAN CREEP = 92m ² GARAGE = 20m ² TOTAL = 112m ²
	D HOUSE + 10% URBAN CREEP = 92m ² GARAGE = 20m ² TOTAL = 112m ²
	E HOUSE + 10% URBAN CREEP = 90m ² GARAGE = 10m ² TOTAL = 109m ²
	F HOUSE + 10% URBAN CREEP = 96m ² GARAGE = 19m ² TOTAL = 115m ²
	G HOUSE + 10% URBAN CREEP = 96m ² GARAGE = 19m ² TOTAL = 115m ²

TOTAL IMPERMEABLE AREA = 5,995m²

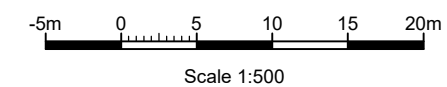

TITLE Proposed Site Surface Water Network Area Plan	
SCALE 1:500 @ A3	DRG. No. 60