


Sealed Gravel Parking Areas Edged with Setts

Ordnance Survey, (c) Crown Copyright 2011. All rights reserved.
Licence number 100020449

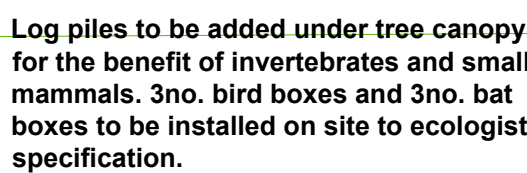

No.	Plant Name	Ht/Spd/Gr	Girth	Container	Root	Density
STANDARD TREES						
	7no. Al Amelanchier lamarkier 'Robin Hill'	4-4.5m	multi-stem		RB	
	7no.8p Betula pendula	6.0-6.5m	30-35cm		RB	
	7no.Cb Carpinus betulus	6.5-7m	35-40cm		RB	
	10no.CbF Carpinus betulus fastigiata	6.5-7m	35-40cm		RB	
	4no.Ca Cedrus atlantica	5.5-6m			RB	
	4no.Ms Malus sylvestris	4-4.5m	16-18cm		BR	
	8no.Pa Prunus avium	5.5-6m	20-25cm		RB	
	7no.Qr Quercus robur	6.5-7m	35-40cm		RB	
	6no.Sa Sorbus aucuparia	5.5-6m	20-25cm		RB	
GARDEN HEDGES (planted as a pre-formed hedge)						
	Bs Buxus sempervirens	150cm		CG		
	Lh Lavandula Hidcote	45-60cm	2.5ltr pot			
	Lo Ligustrum ovalifolium	150cm				
	Oxb Osmathus x burkwoodii	150cm		CG		
ORNAMENTAL SHRUB MIX (Planted with taller plants to rear and shorter plants to bed edges, in groups of 4/m2)						
	Astilbe 'Deutschland'	45-60cm	2.5ltr pot	CG		
	Choisya ternata	60-90cm	3ltr pot	CG		
	Hydrangea quercifolia	60-90cm	3ltr pot	CG		
	Osmanthus x burkwoodii	60-90cm	3ltr pot	CG		
	Philadelphus 'Dame Blanche'	60-90cm	3ltr pot	CG		
	Rosa 'Iceburg' (Floribunda)	60-90cm	3ltr pot	CG		
ORNAMENTAL GROUND COVER PLANTING MIX (Planted 5/m2 in groups of 5)						
	Ceanothus thyrsiflorus repens	30-45cm	2ltr pot	CG		
	Chrysanthemum x superbum 'Elizabeth'					
	Hebe albicans	30-45cm	2ltr pot	CG		
	Salvia superba 'May Night'	30-45cm	2ltr pot	CG		
	Spiraea nipponica 'Snowmound'	30-45cm	2ltr pot	CG		
	Stachys byzantina					
	Nepeta grandiflora	45-60cm	2.5ltr pot	CG		
CLIMBERS						
2 No. Ca	Clematis armandii	60-90cm	3ltr pot	CG		
2 No. HBG	Hedera helix Glacier	60-90cm	3ltr pot	CG		
3 No. LJH	Lonicera japonica 'Halliana'	60-90cm	3ltr pot	CG		
GRASS						
	Woodland Wildflower mix					
	Emorsgate EW1 (or similar and approved)					40kg/ha
Amenity Grass						
	EG21 Fine Amenity Turfgrass Mixture (or similar & approved)					35g/m3
	10% Agrostis capillaris					
	10% Agrostis castellana					
	40% Festuca rubra ssp commutata					
	40% Festuca rubra ssp juncea					

The planting palette has been chosen to reflect the semi-rural location and the enhancement proposals within the Landscape and Ecological enhancement plans, using locally indigenous trees to the boundaries of the site and to the centre of the site a planting palette to reflect the 'New England' style of houses, using a green, white and blue colour scheme, with clipped evergreen hedges to define garden boundaries, flowering shrubs and plants with enhanced Autumn colours.

Additional features to be included are bird and bat boxes, log piles and woodland wildflowers under existing mature tree belts and species rich verges where possible to contribute to on site bio-diversity.

- All works to be undertaken recognized horticultural practice and to relevant British Standards, where appropriate.
- Management and maintenance is to be undertaken in such a way as to allow healthy plants to develop, unhindered by unwanted weed growth or other inhibiting factors.
- There will be a full establishment program for the tree and shrub planting within the initial 12 months period following planting by the landscape contractors. This will include the checking of free stability, disease control, formative pruning and watering as necessary. Any trees or shrubs which fail within five years shall be replaced within the next planting season.

- Management and maintenance should be undertaken in such a way as to allow healthy plants to develop, unhindered by unwanted weed growth or other inhibiting factors. Primary maintenance operations will include:
 - Watering plants as necessary to aid establishment during the early years after planting.
 - Keep planting areas free from weeds
 - New hedging to be maintained at a height no higher than the fence.
 - General pruning and trimming to ensure plants develop appropriately according to their species
 - Pruning of trees to ensure they develop with well-balanced-been canopies appropriate to their species, and to remove any damaged branches.
- Replacing plants that fail where required, with approved species.

- All shrub plants to be planted in 300mm depth of topsoil.
- All whip plants to be planted in 200mm depth of topsoil.
- Grass areas to be seeded in spring or autumn, in 100mm topsoil.
- All topsoil on site to be reused, with additional compatible topsoil imported from a local site as required.
- Tree pits to be excavated to a minimum size of 500mm diameter larger than the rootball, with base broken up to a minimum 100mm depth below rootball.
- Tree planting areas to be mulched with 50mm depth foresty tree shredding mulch.
- Watering dishes to be created around the base of each tree, to hold water directly over rootball during watering.
- Bare root trees to be double staked, with a low cross bar.
- Bare root trees to be single staked.
- All trees and shrubs to be protected from rabbit damage as appropriate to the species: spiral guards on trees, whips and shrubbery and plastic collar guards around shrubs and trees.

For parking areas:

- Sealed Gravel /self binding Gravel - 25mm thick layer of 6mm gauge aggregate wearing course bitumen macadam, over 60mm thickness of 20mm gauge aggregate base course bitumen macadam, laid over 250mm layer of compacted hardcore. Dressed with 10mm golden gravel.
- To be Edged with Granite setts - 150 x 150 x 50mm, Silver Grey Colour

- Front Garden Fences - 1m high round top Palisade pale 70mm x 19mm, painted white.
- Rear Garden and side boundaries fences - 1.8m treated timber featherboard fencing. Posts 125x100mm, pales taper sawn, gravel board at base, with hedgehog holes, one per fence. Post holes to be augured, not dug, where necessary under existing tree canopies to protect TPO'd trees.
- Post and Stockproof Wire fencing as necessary under existing trees.
- Timber Post and Rail fencing to the boundary along Dappers Lane where necessary to make good.

Pedestrian Footpaths and Pavers:

- Sandstone slab pavers - Fairstone Sawn Versuro, Colour Antique silver, 560x275x22mm

Landscape Design, Planning & Appraisals

Melissa Newton CMLI, BA Hons Dip LA, MA UD
Bishops Waltham, Hampshire
Tel: 07788 752318

Project: **Merry England Nursery**
Dappers Lane, Angmering

Title: **Landscape Proposals**

Date: Nov. '18 Scale:1:250 @A1 Original Paper Size: A1

Drawn: MJN Job Ref: MNL/MERRYENG/073

Figure Number: LSP/073/001 Rev: —

Status: **PLANNING**