


Sealed Gravel Parking Areas Edged with Setts

Ordnance Survey, (c) Crown Copyright 2011. All rights reserved.
Licence number 100020449

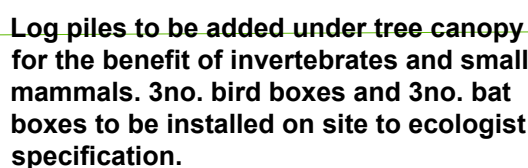

- Front Garden fences - 1m high round top Palisade pale 70mm x 19mm, painted white.
- Rear garden and sites boundary fences - 1.8m treated timber featherboard fencing. Posts 125x100mm, pales taper sawn, gravel board at base, with hedgehog holes, one per fence. Post holes to be augured, not dug, where necessary under existing tree canopies to protect TPO'd trees.
- Post and Stockproof Wire fencing as necessary under existing trees.
- Timber Post and Rail fencing to the boundary along Dappers Lane where necessary to make good.

Pedestrian Footpaths and Paths:

- Sandstone slab pavers - Fairstone Sawn Versuro, Colour Antique silver, 560x275x22mm

Rev: B