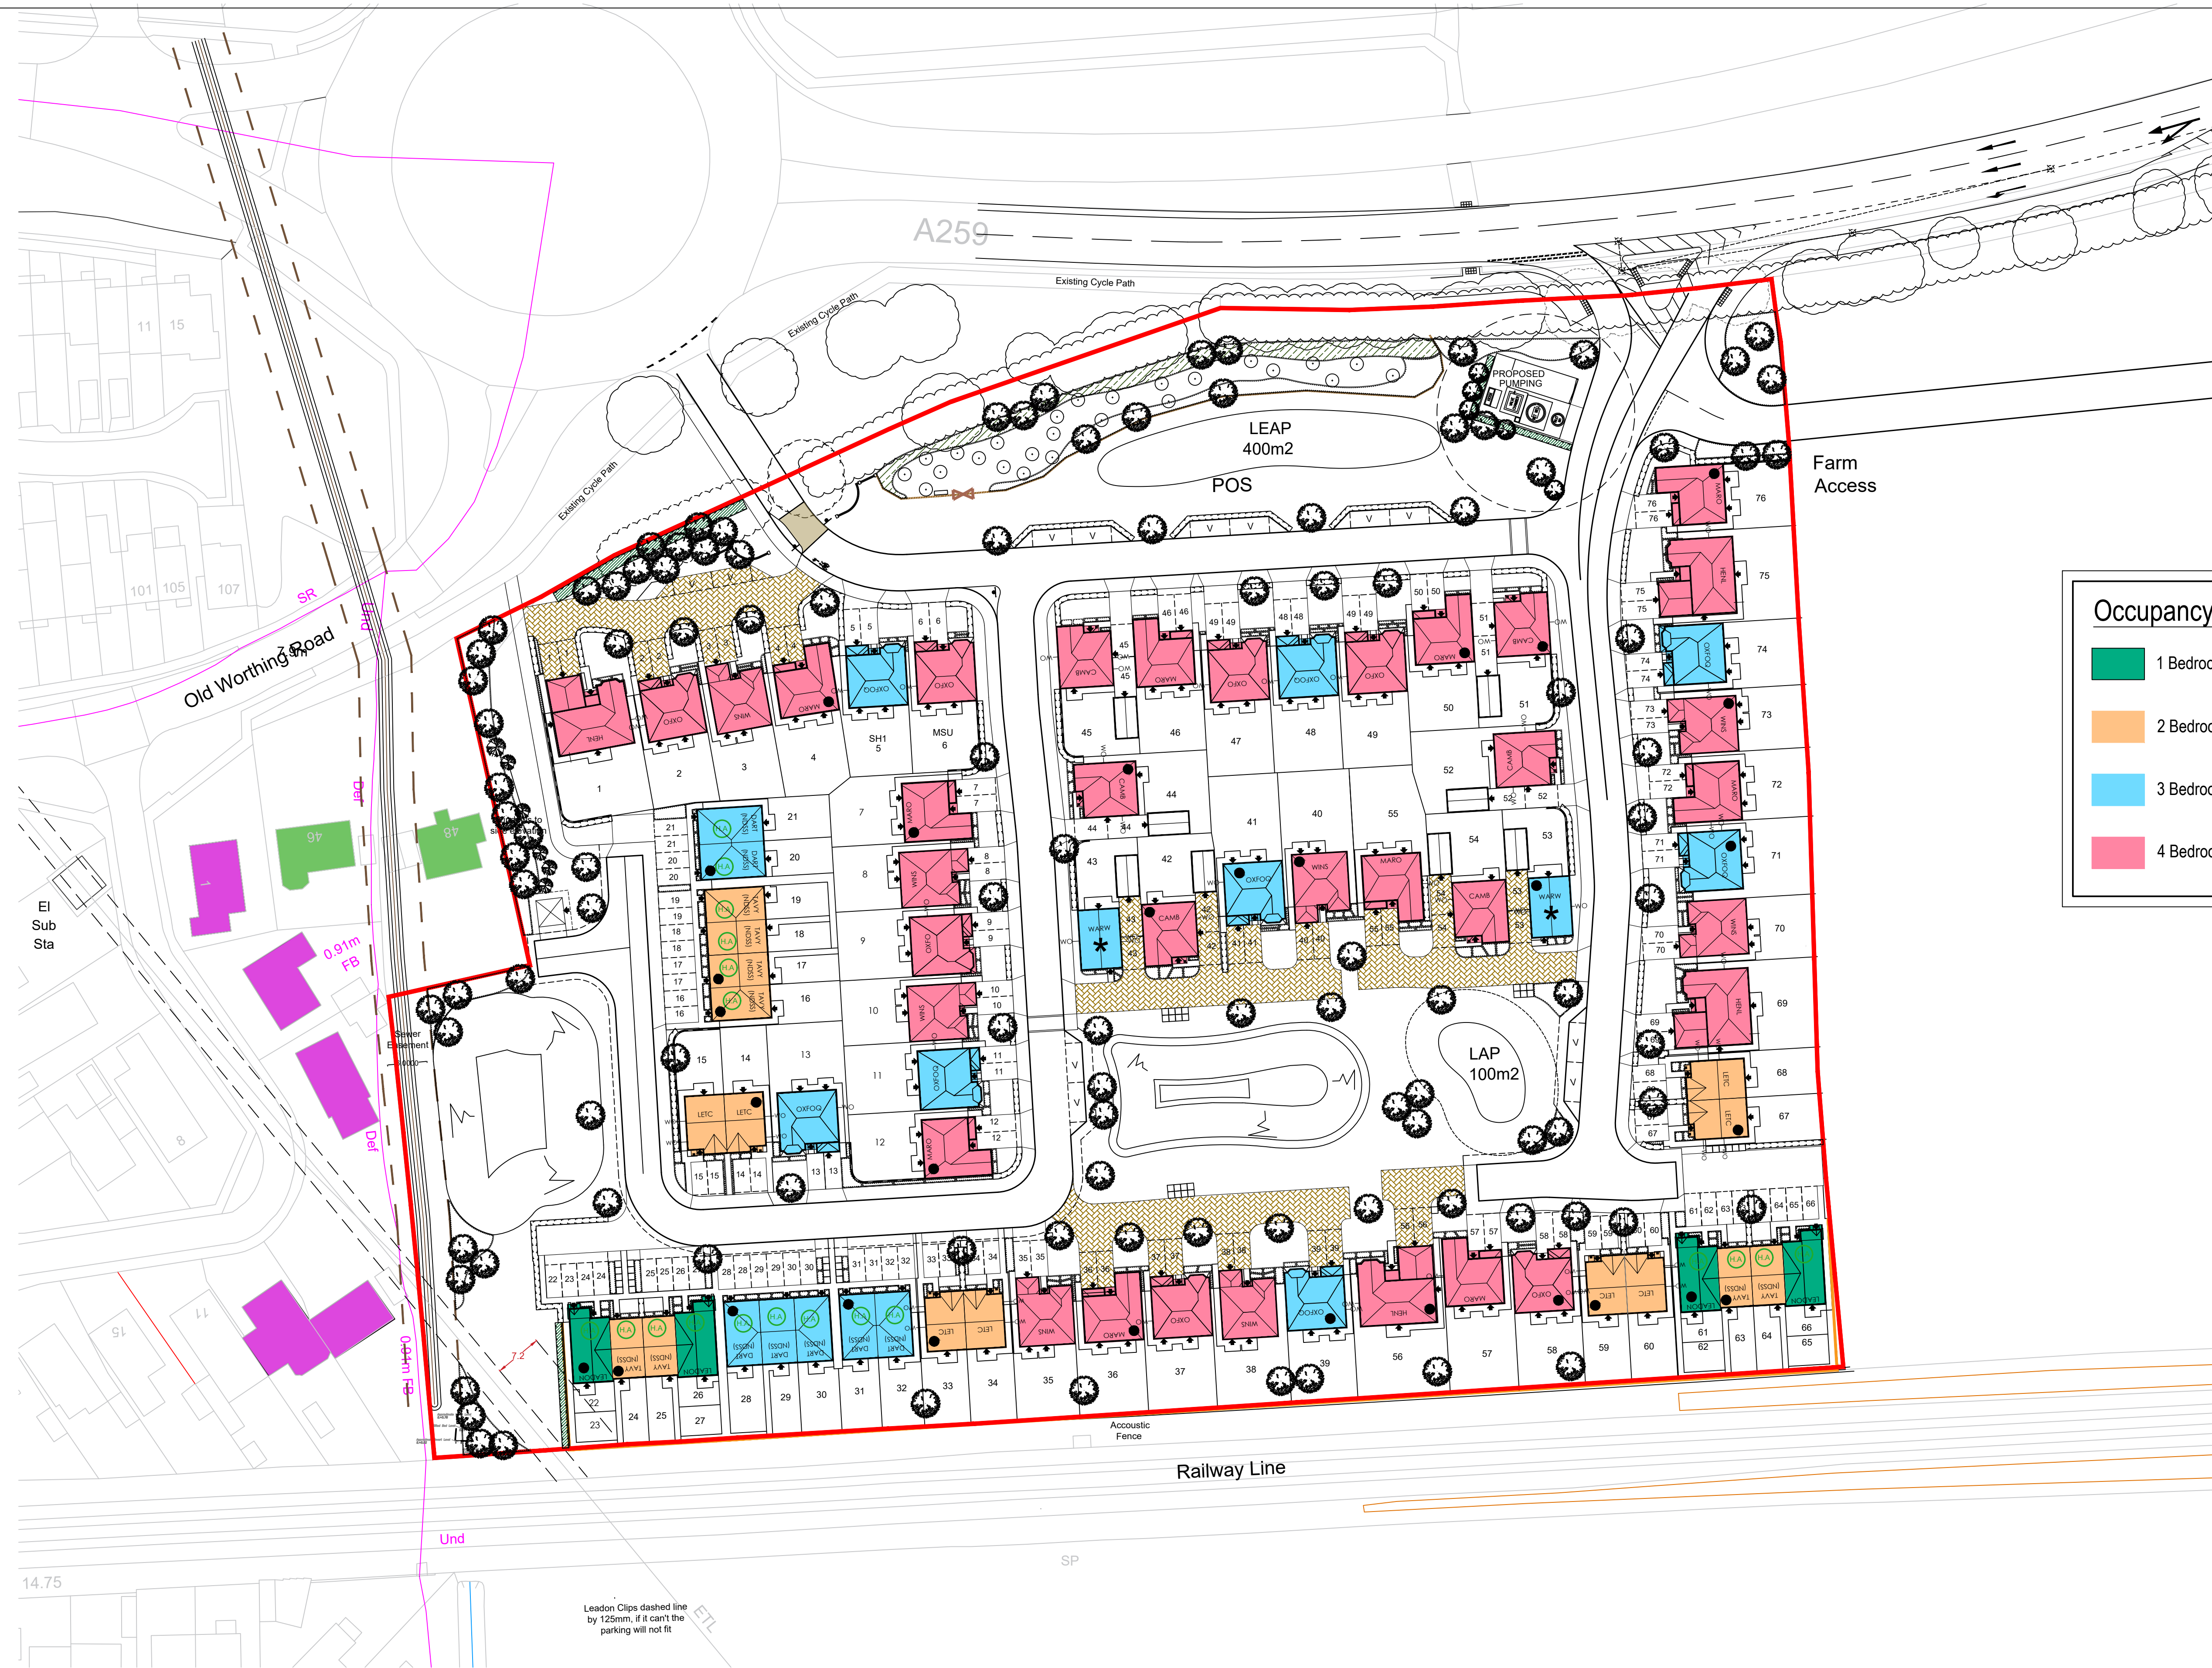


Occupancy Key


- | | |
|---|-------------------------------|
|  | 1 Bedroom Dwelling - 8 Units |
|  | 2 Bedroom Dwelling - 16 Units |
|  | 3 Bedroom Dwelling - 17 Units |
|  | 4 Bedroom Dwelling - 35 Units |

[illegible]

Revisions:

A.	Updated to Planning Layout A924_003 Rev V	AJOT	17 / 06 / 2021
B.	Updated to Planning Layout A924_003 Rev W	NGS	29 / 06 / 2021

Scale Check:

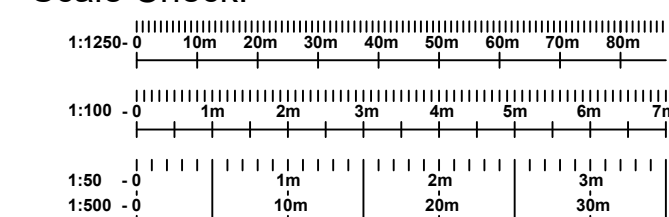

© This drawing is the property of Geoff Perry Associates Limited and may not be copied or used for any purpose other than that for which it is supplied without the express written authority of Geoff Perry Associates Limited.

Client: REDROW HOMES SOUTHERN CONTIES

Project: LAND SOUTH OF THE A259 ANGMERING

Title: OCCUPANCY PLAN

Date: 16 / 02 / 2021 **Scale:** 1:500 @ A1

Drawn by: GVP Checked by: ~

Job No.	Drg No.	Rev.
A 924	007	B



**Geoff Perry
Associates Limited**

The Shrubbery, 28 Erdington Road,
Aldridge Walsall WS9 8JH

e : enquiries@geoffperryassoc.co.uk

t: 01922 744 900