


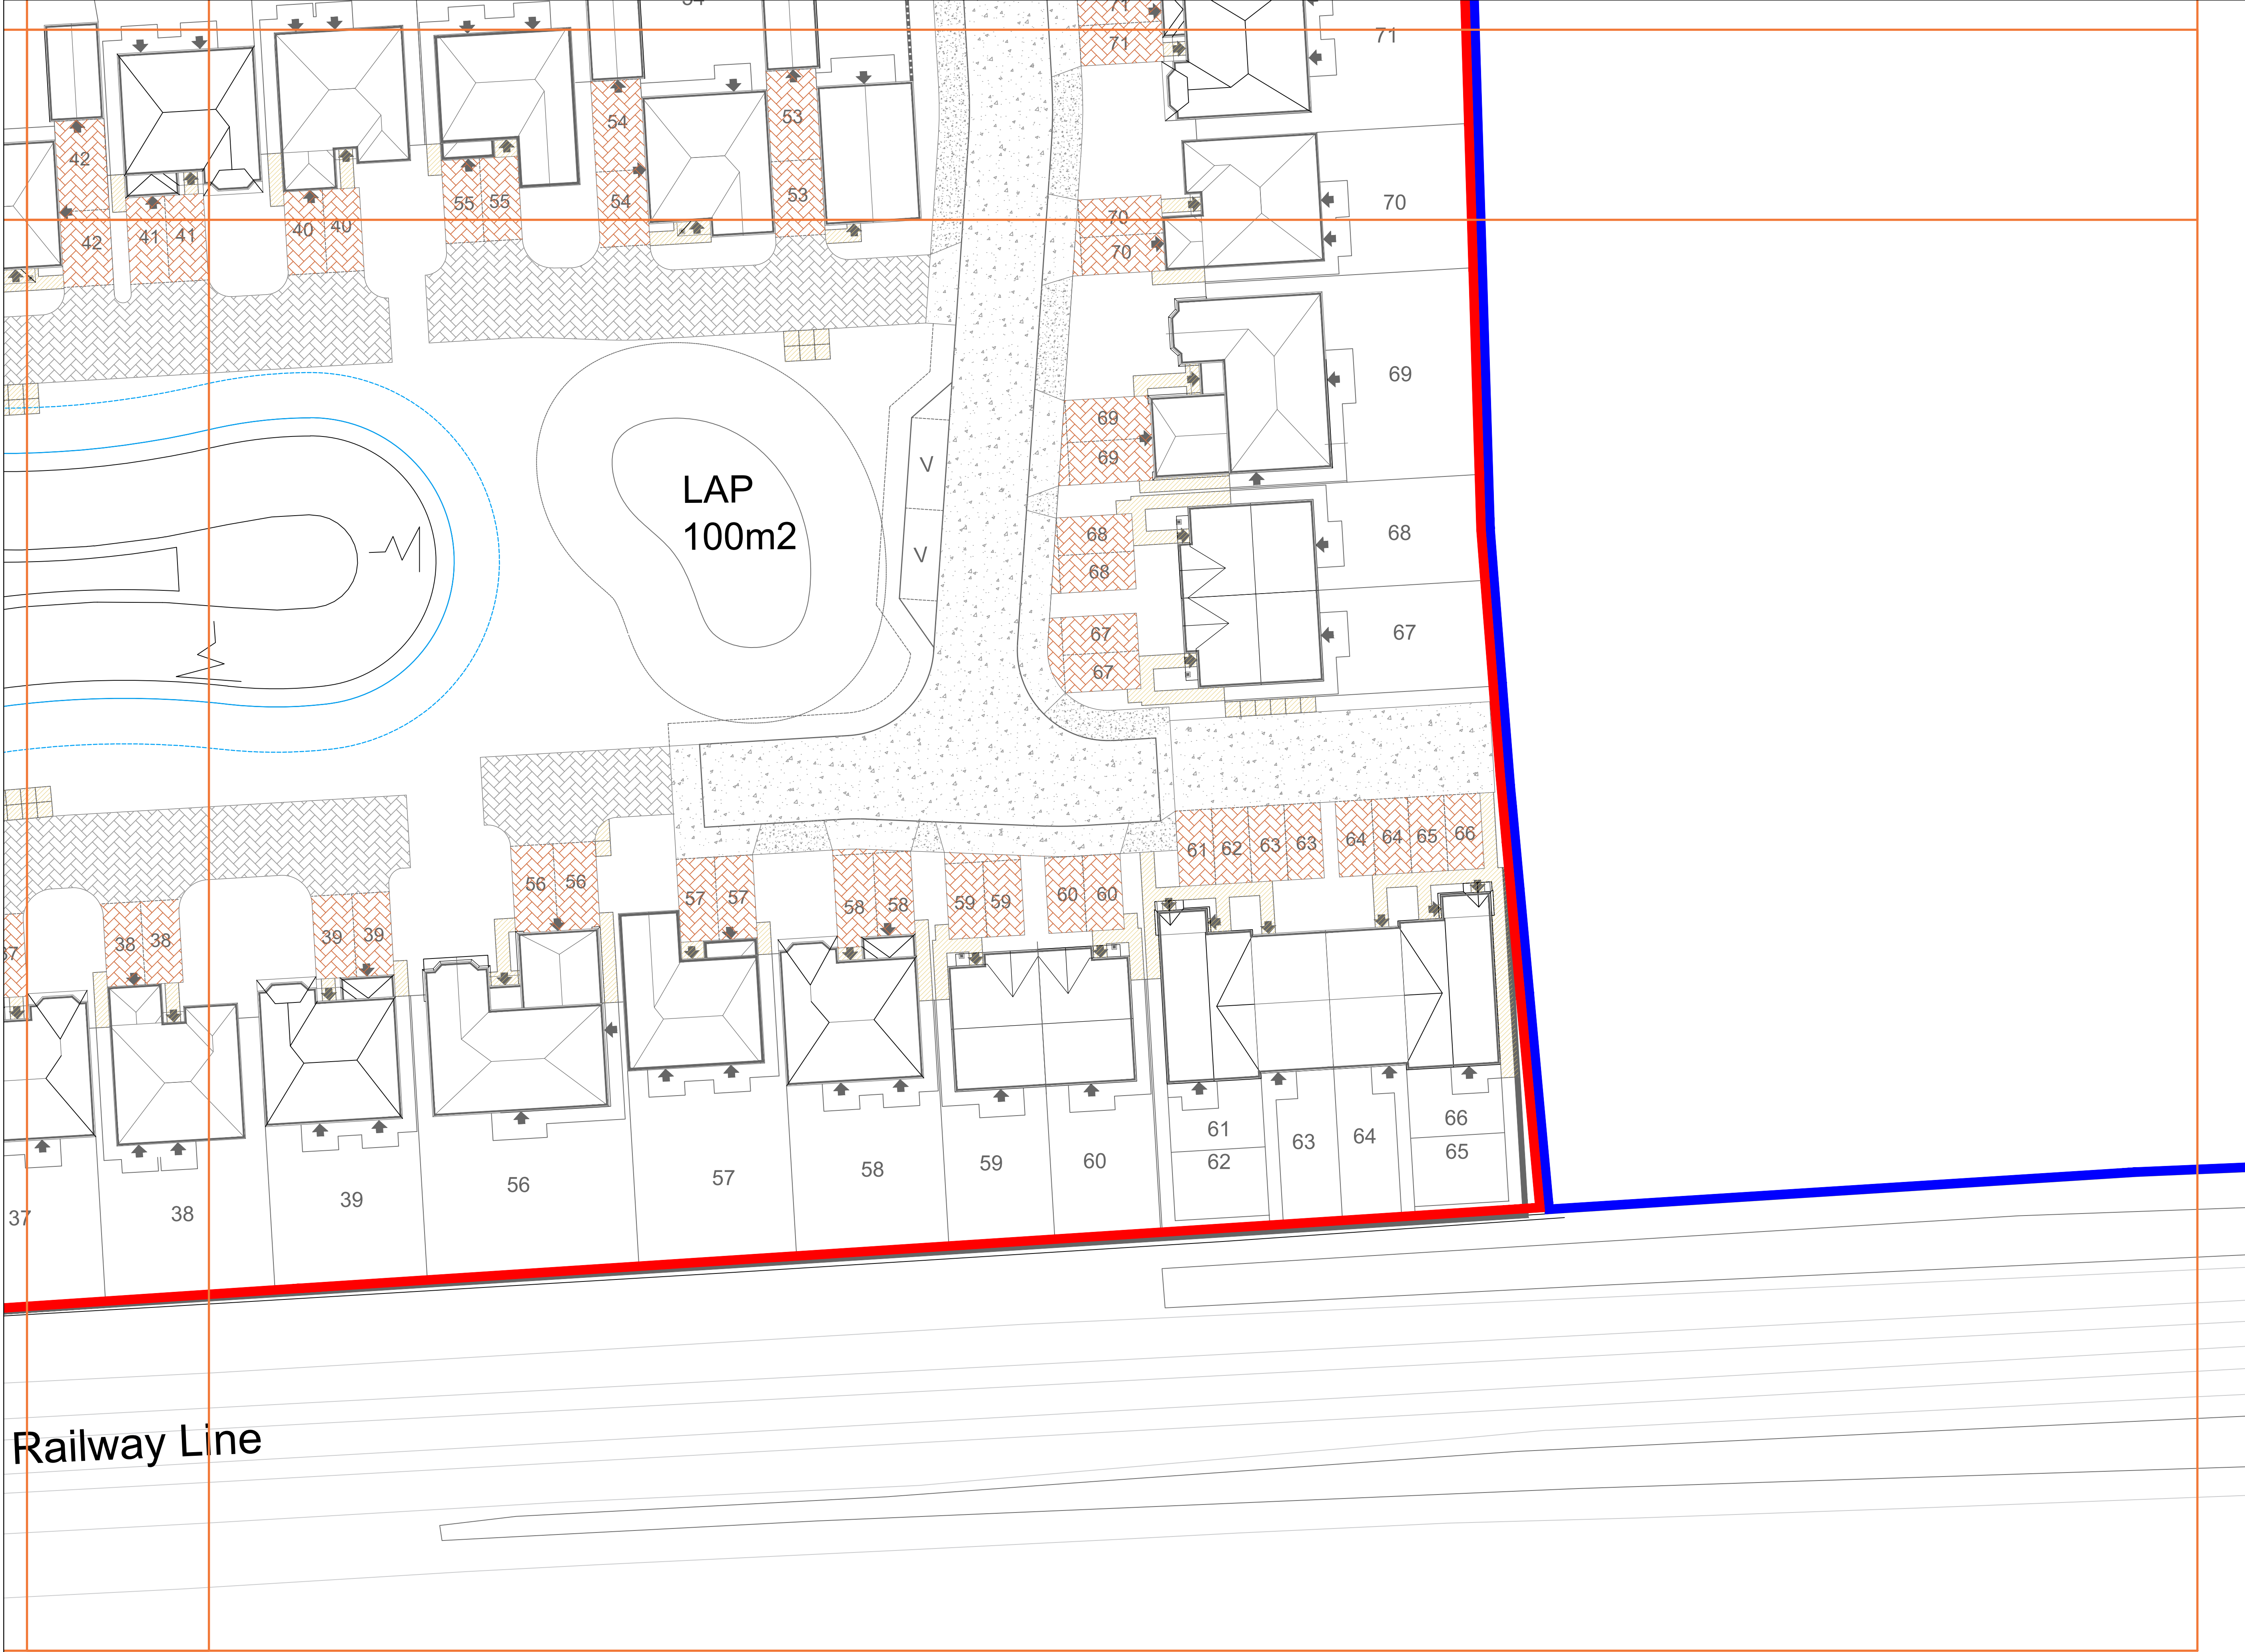

SPECIFICATION
 All works generally, to comply with the written Soft Landscape Specification.

NOTES:
 DO NOT SCALE FROM DRAWING
 NOT FOR CONSTRUCTION, FOR PLANNING PURPOSES ONLY

Legend

- Tarmac to road and footpaths. Laid in line with engineer's details.
- Keyblok paving in charcoal laid in herringbone pattern from Marshalls or similar and approved. Laid in line with engineer's details.
- Keyblok paving in brindle laid in herringbone pattern with white blocks to demarcate parking spaces from Marshalls or similar and approved. Laid in line with engineer's details.
- Proposed crossing: keyblok paving in brindle laid in stretcher bond pattern from Marshalls or similar and approved. Laid in line with engineer's details.
- Saxon concrete paving slabs 450x450mm in buff laid in stack bond from Marshalls or similar and approved. Laid in line with engineer's details.
- Proposed 1.2m timber post and rail fence
- Proposed timber bench

Rev	Date	Details	Drawn
A	09/07/21	Title bar updated	JO

ACD ENVIRONMENTAL
 HEAD OFFICE
 Rodbourne Rail Business Centre, Grange Lane,
 Malmesbury, SN16 0ES
 Tel: 01666 625646
 Courtyard House, Mill Lane, Codrington, GU7 1EY
 Tel: 01483 425714
 Suite 6, Crescent House, Yonge Close, Eastleigh, SO50 9SX
 Tel: 02382 026300
 email: mail@acdenv.co.uk
 www.acdenvironmental.co.uk

scheme: Land South of A259,
 Angmering
 client: Redrow Homes Ltd.
 drawing: Hard Landscape Proposals
 date: June 2021
 scale: 1:200@A1
 dwg no: RED23031-12 sheet 4 of 4
 drawn: DKM checked: -

Copyright of ACD Environmental Ltd. All rights described in Chapter IV of the Copyright, Designs and Patents Act 1988 have been generally asserted. 2011. Copyright of this plan remains with ACD until all fees have been paid in full.