




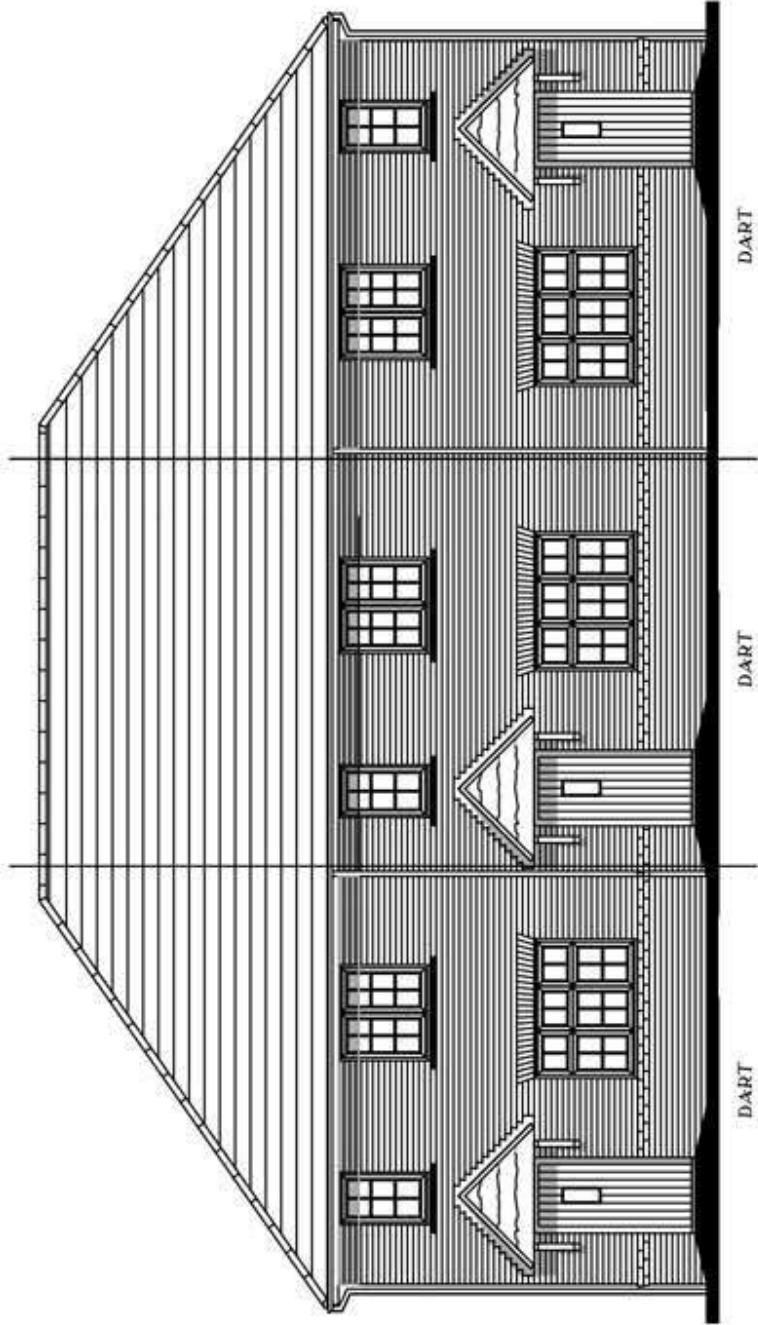


FRONT ELEVATION

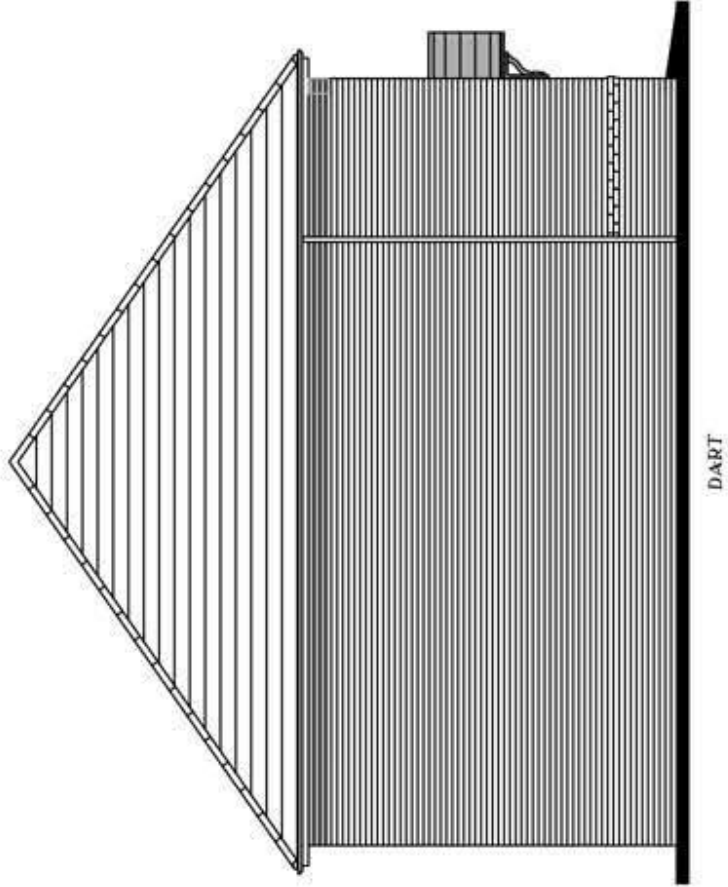

SIDE ELEVATION

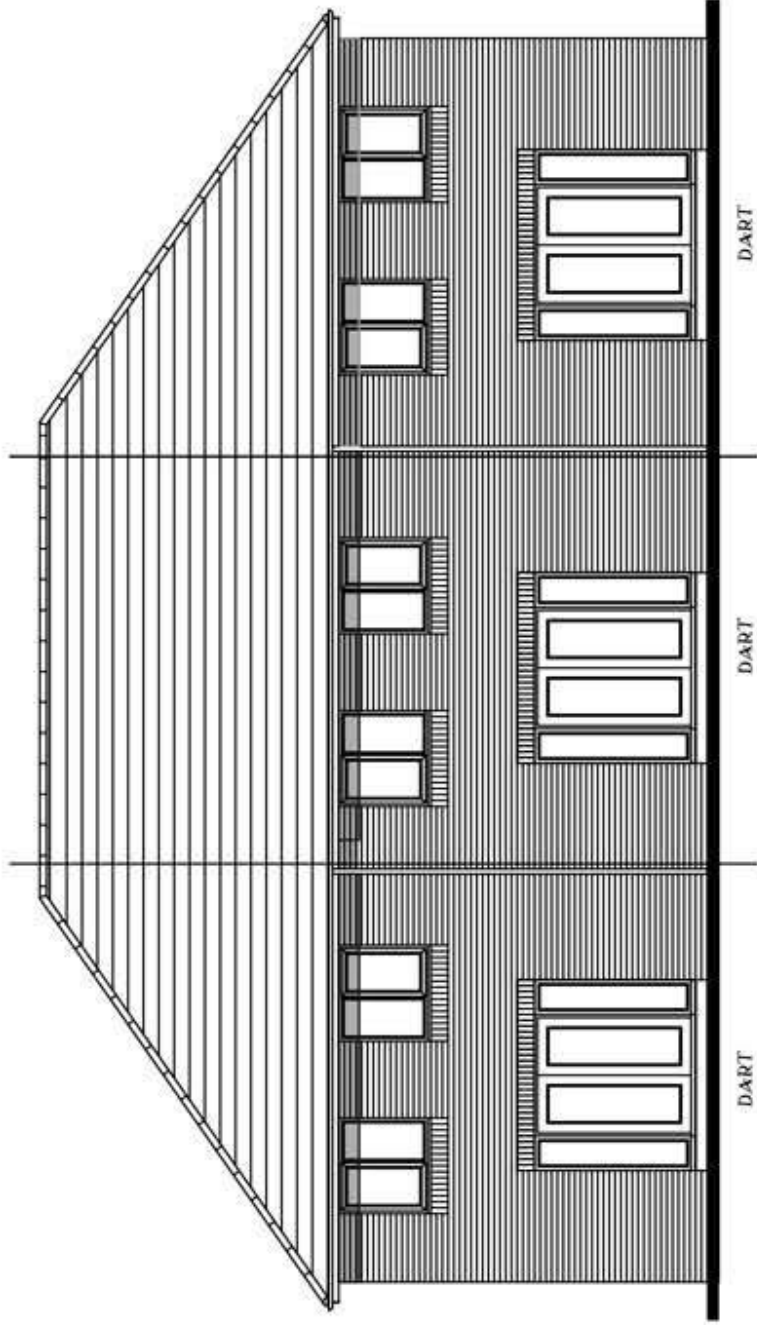

REAR ELEVATION

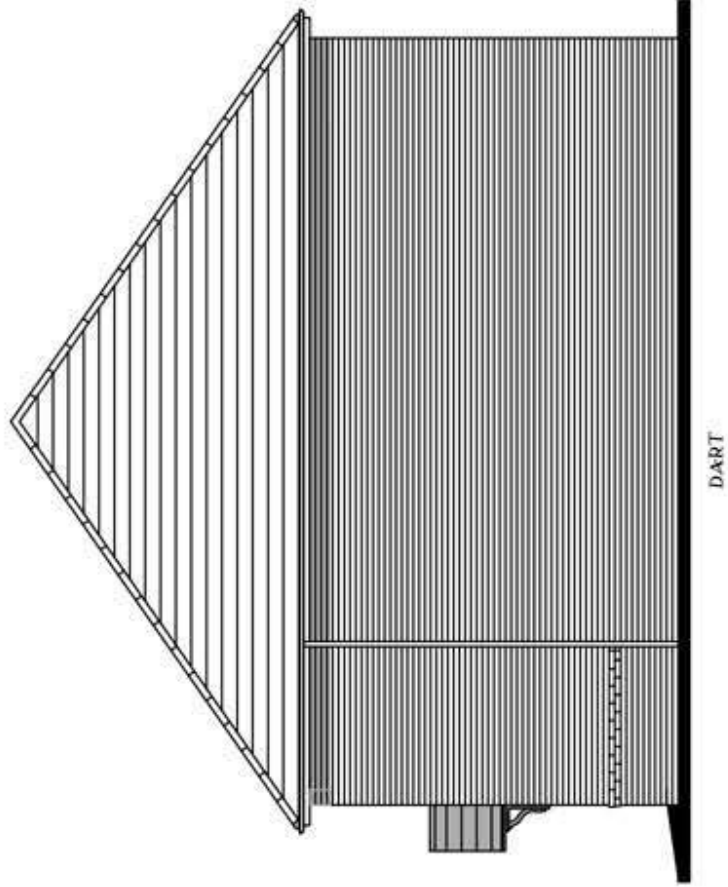

SIDE ELEVATION

Dart Special
NDSS (3 Block)

Heritage Collection
F Series

1014 ft 94.01 m

Date: May 2019
EF_LETC_SM.5

Rev:



Job No. Dg No. Rev.
Ag24 21 ~

Scale 1:100 @ A3

