




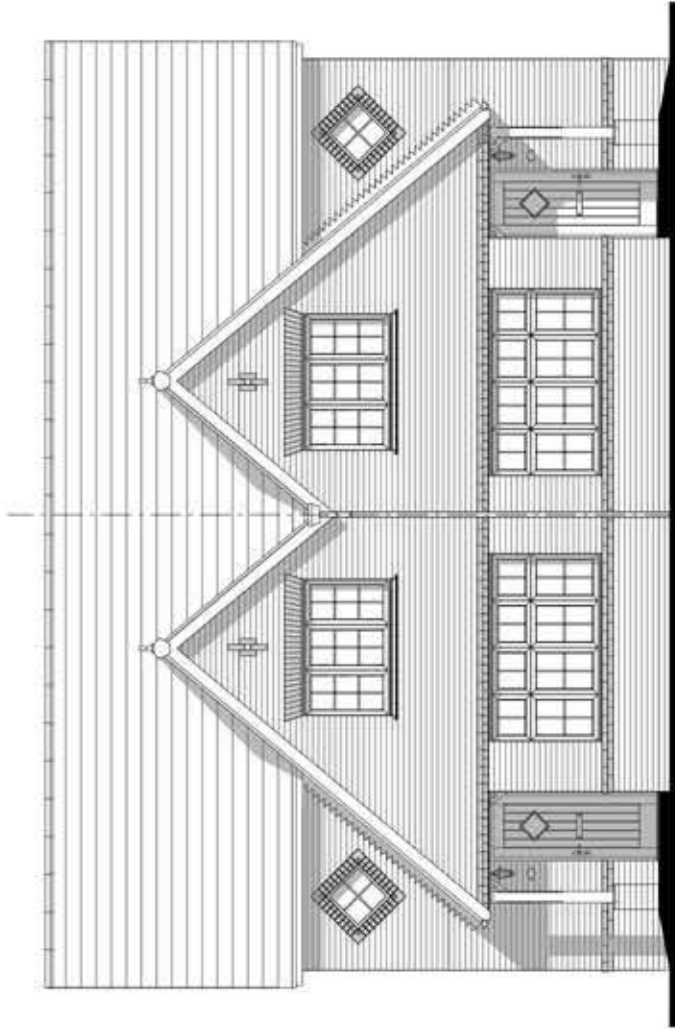

Front Elevation

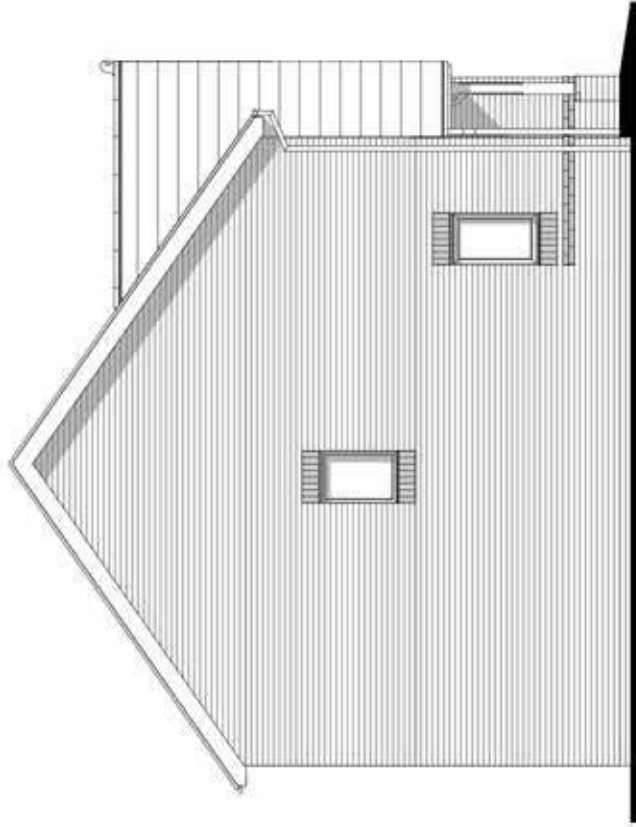

Side Elevation

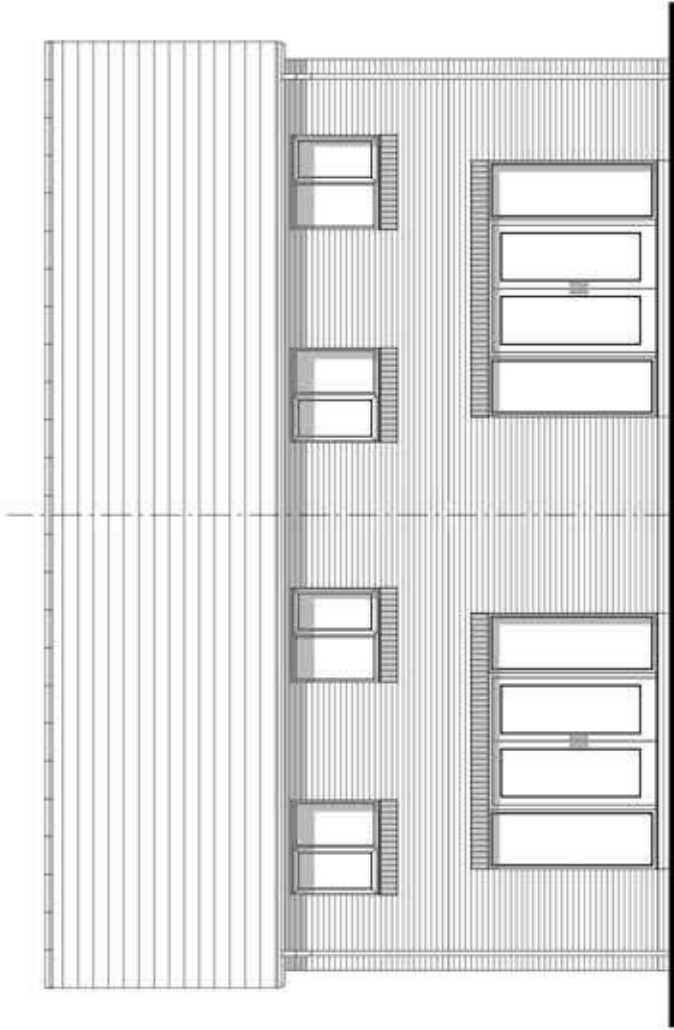

Rear Elevation



Side Elevation

Letchworth

Heritage Collection
F Series

984 ft² 91.39 m²
Elevation Code: B1
Date: May 2019
EF_LETC_SM.5



Job No. Drg No. Rev.
A924 30 ~

