




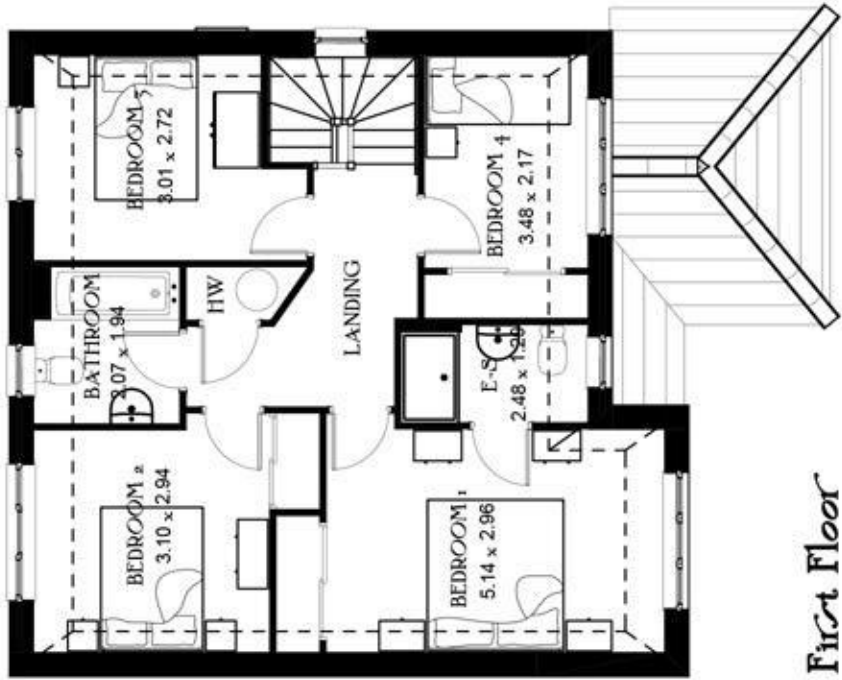


First Floor

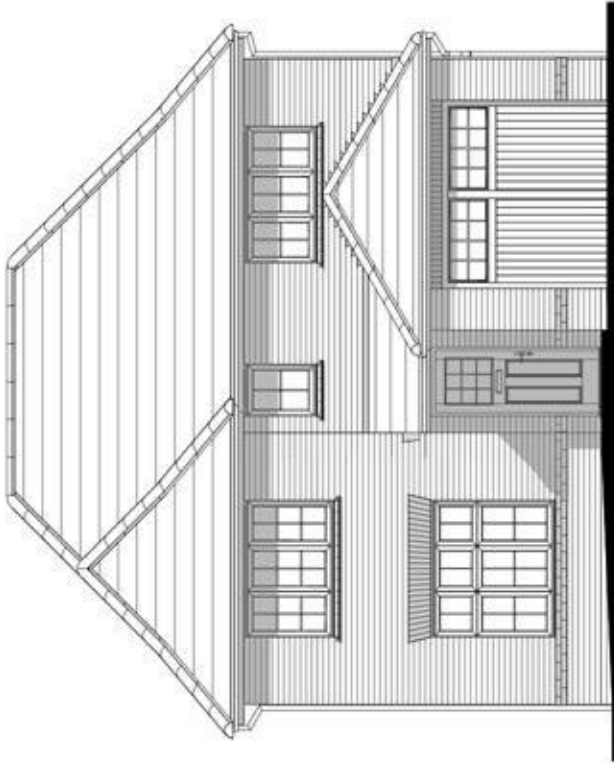


Front Elevation

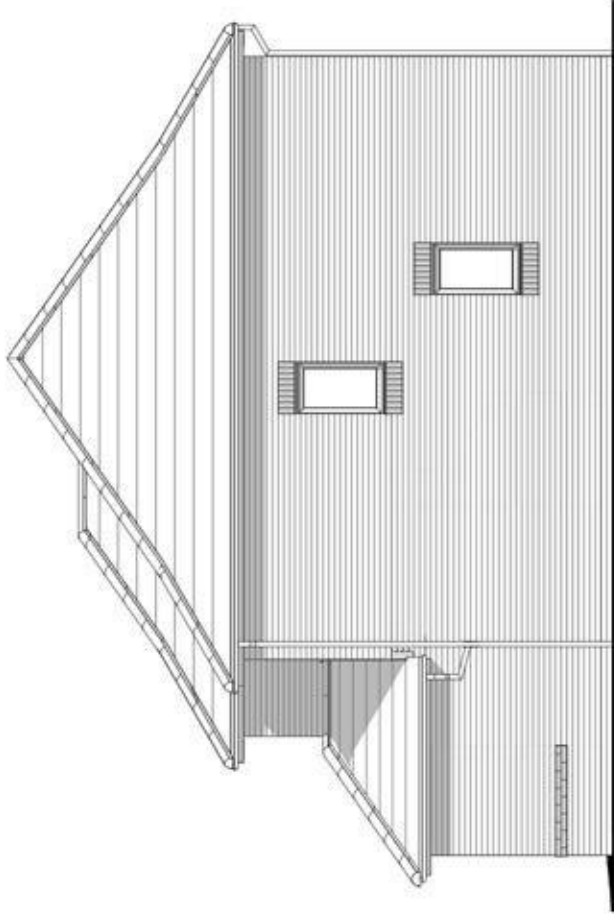


Side Elevation

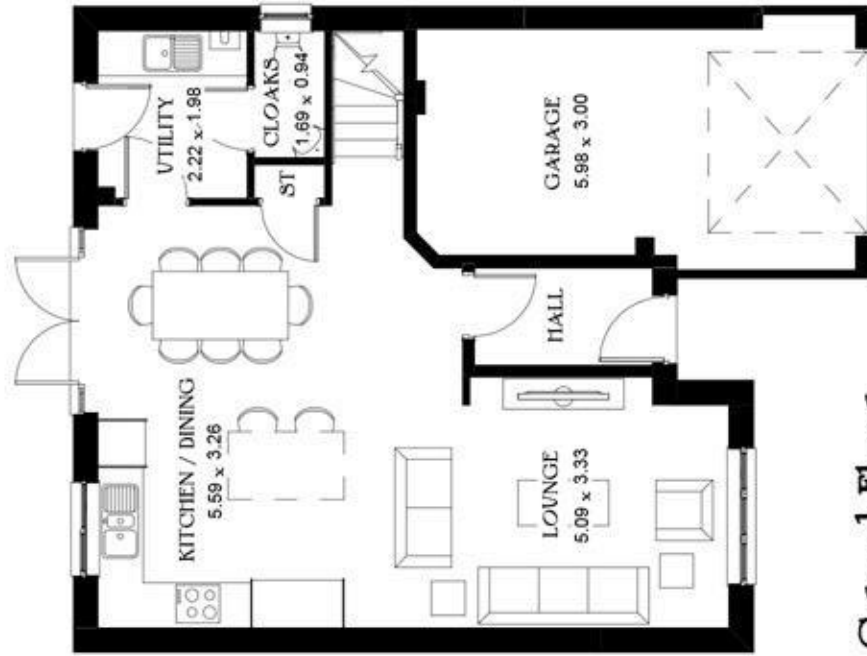

Ground Floor

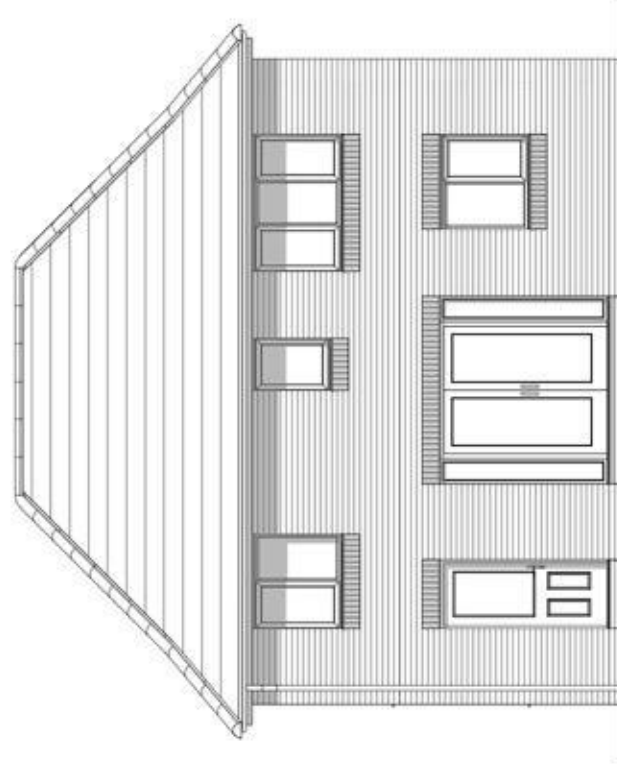

Rear Elevation

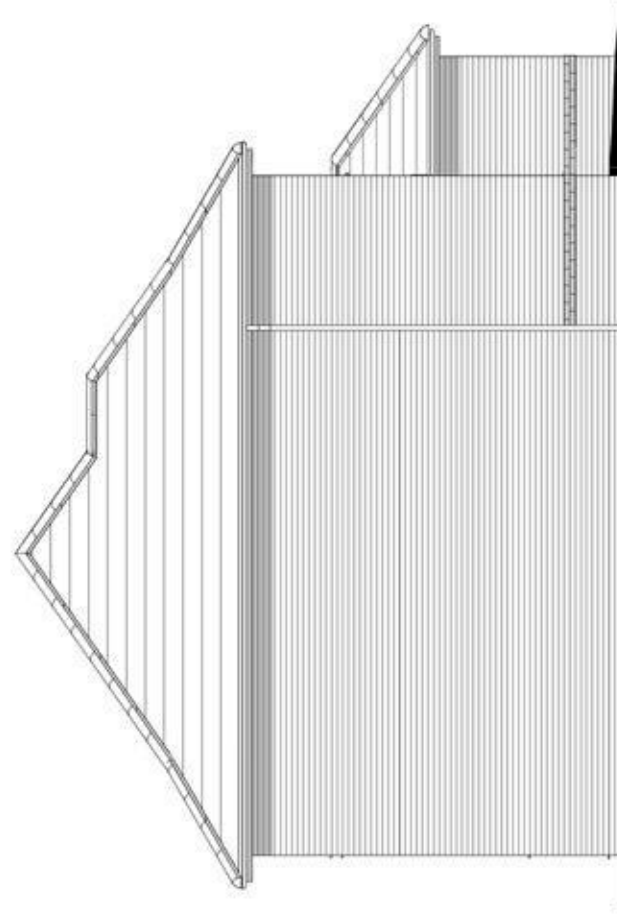

Side Elevation

Windsor SPECIAL

Heritage Collection

F Series

1224 ft² 113.67 m²

Elevation Code: B1

Date: Feb 2021

EF_WINS_DM.5



Job No. Dg No. Rev.

Age4 35 ~

Scale 1:100 @ A3

0m 1m 2m 3m 4m 5m