




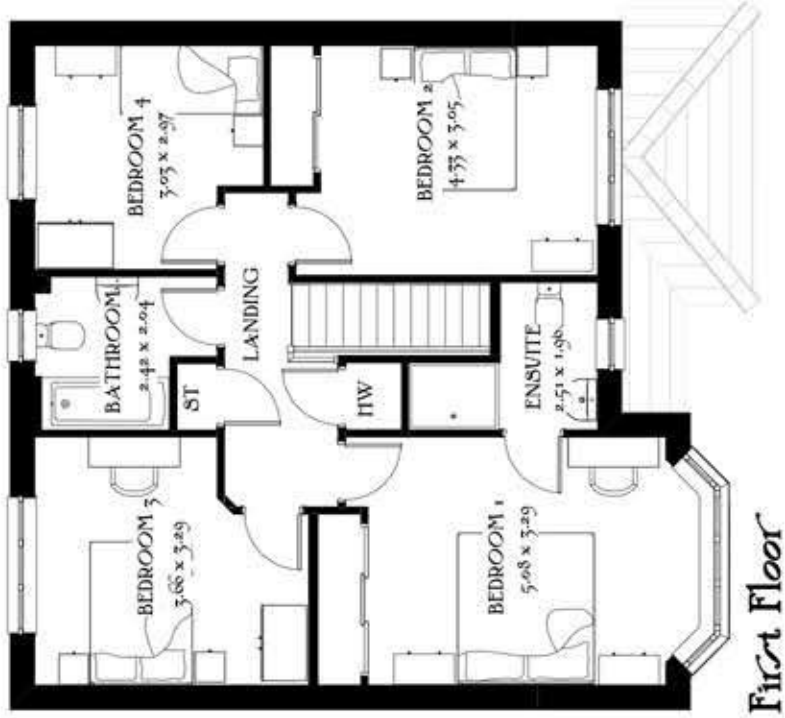


Front Elevation

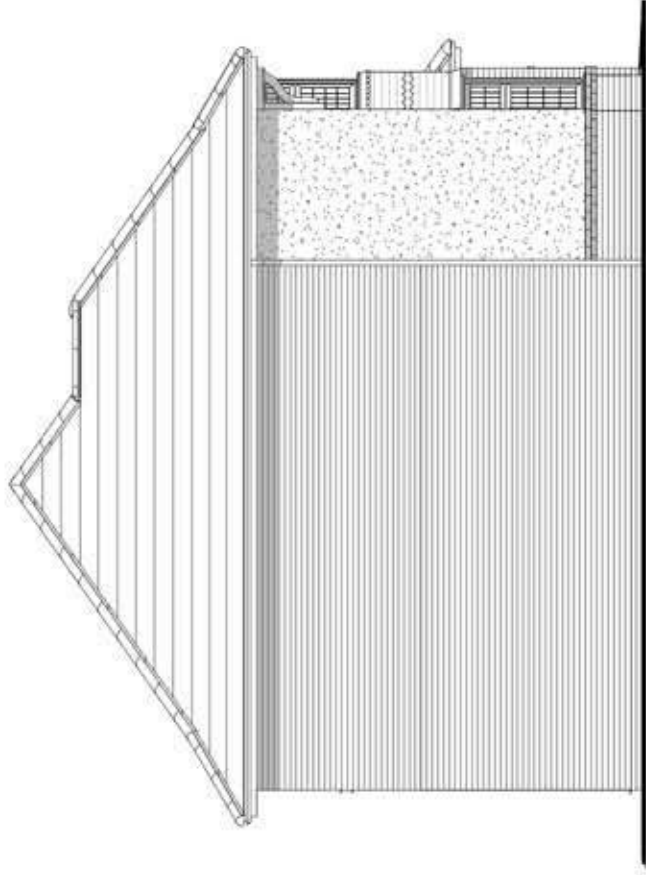

Side Elevation

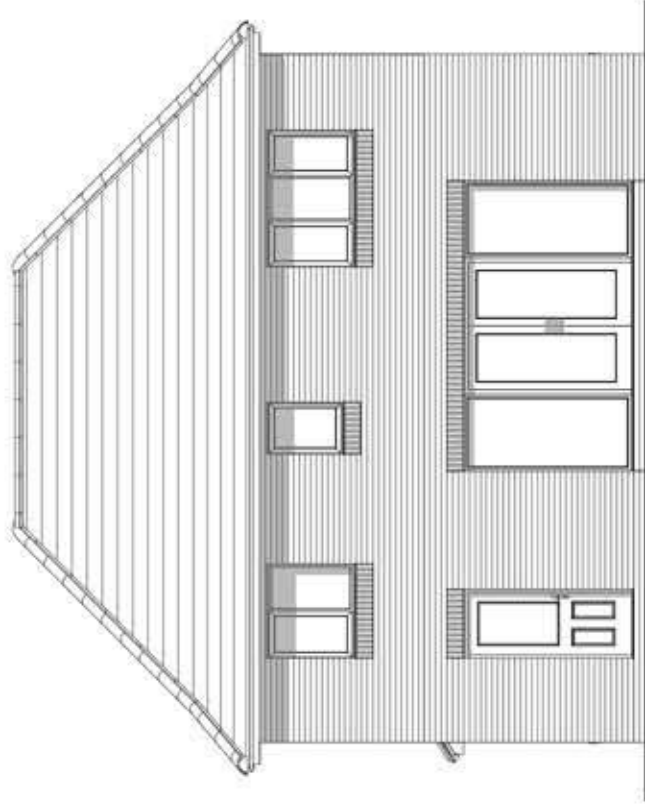

Rear Elevation

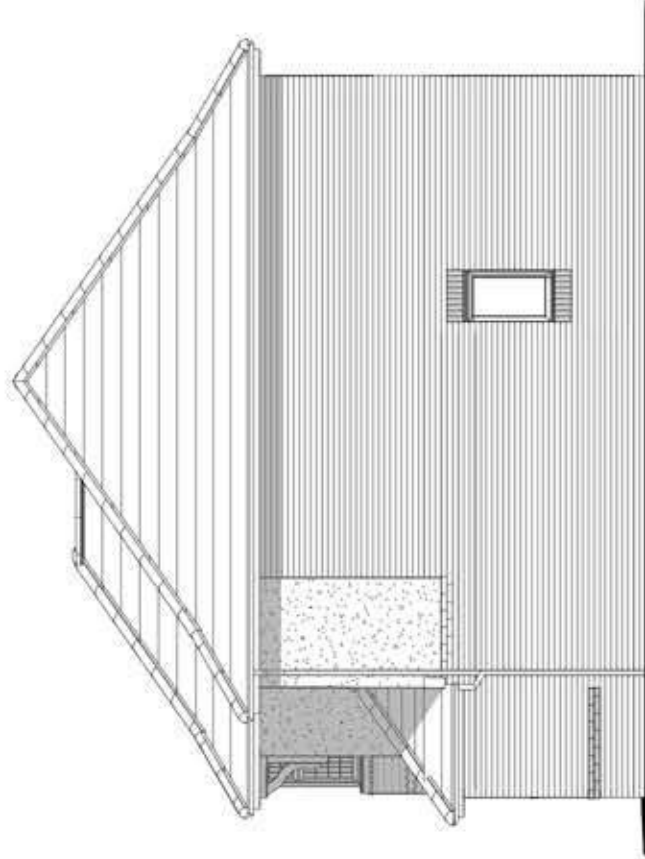

Side Elevation



Oxford

Heritage Collection
F Series

1318 ft² 122.44 m²
Elevation Code: A1
Date: Nov 2020
EF_OXFO_DM.5



Job No. Dig No. Rev.
A924 39 ~

Scale 1:100 @ A3

