


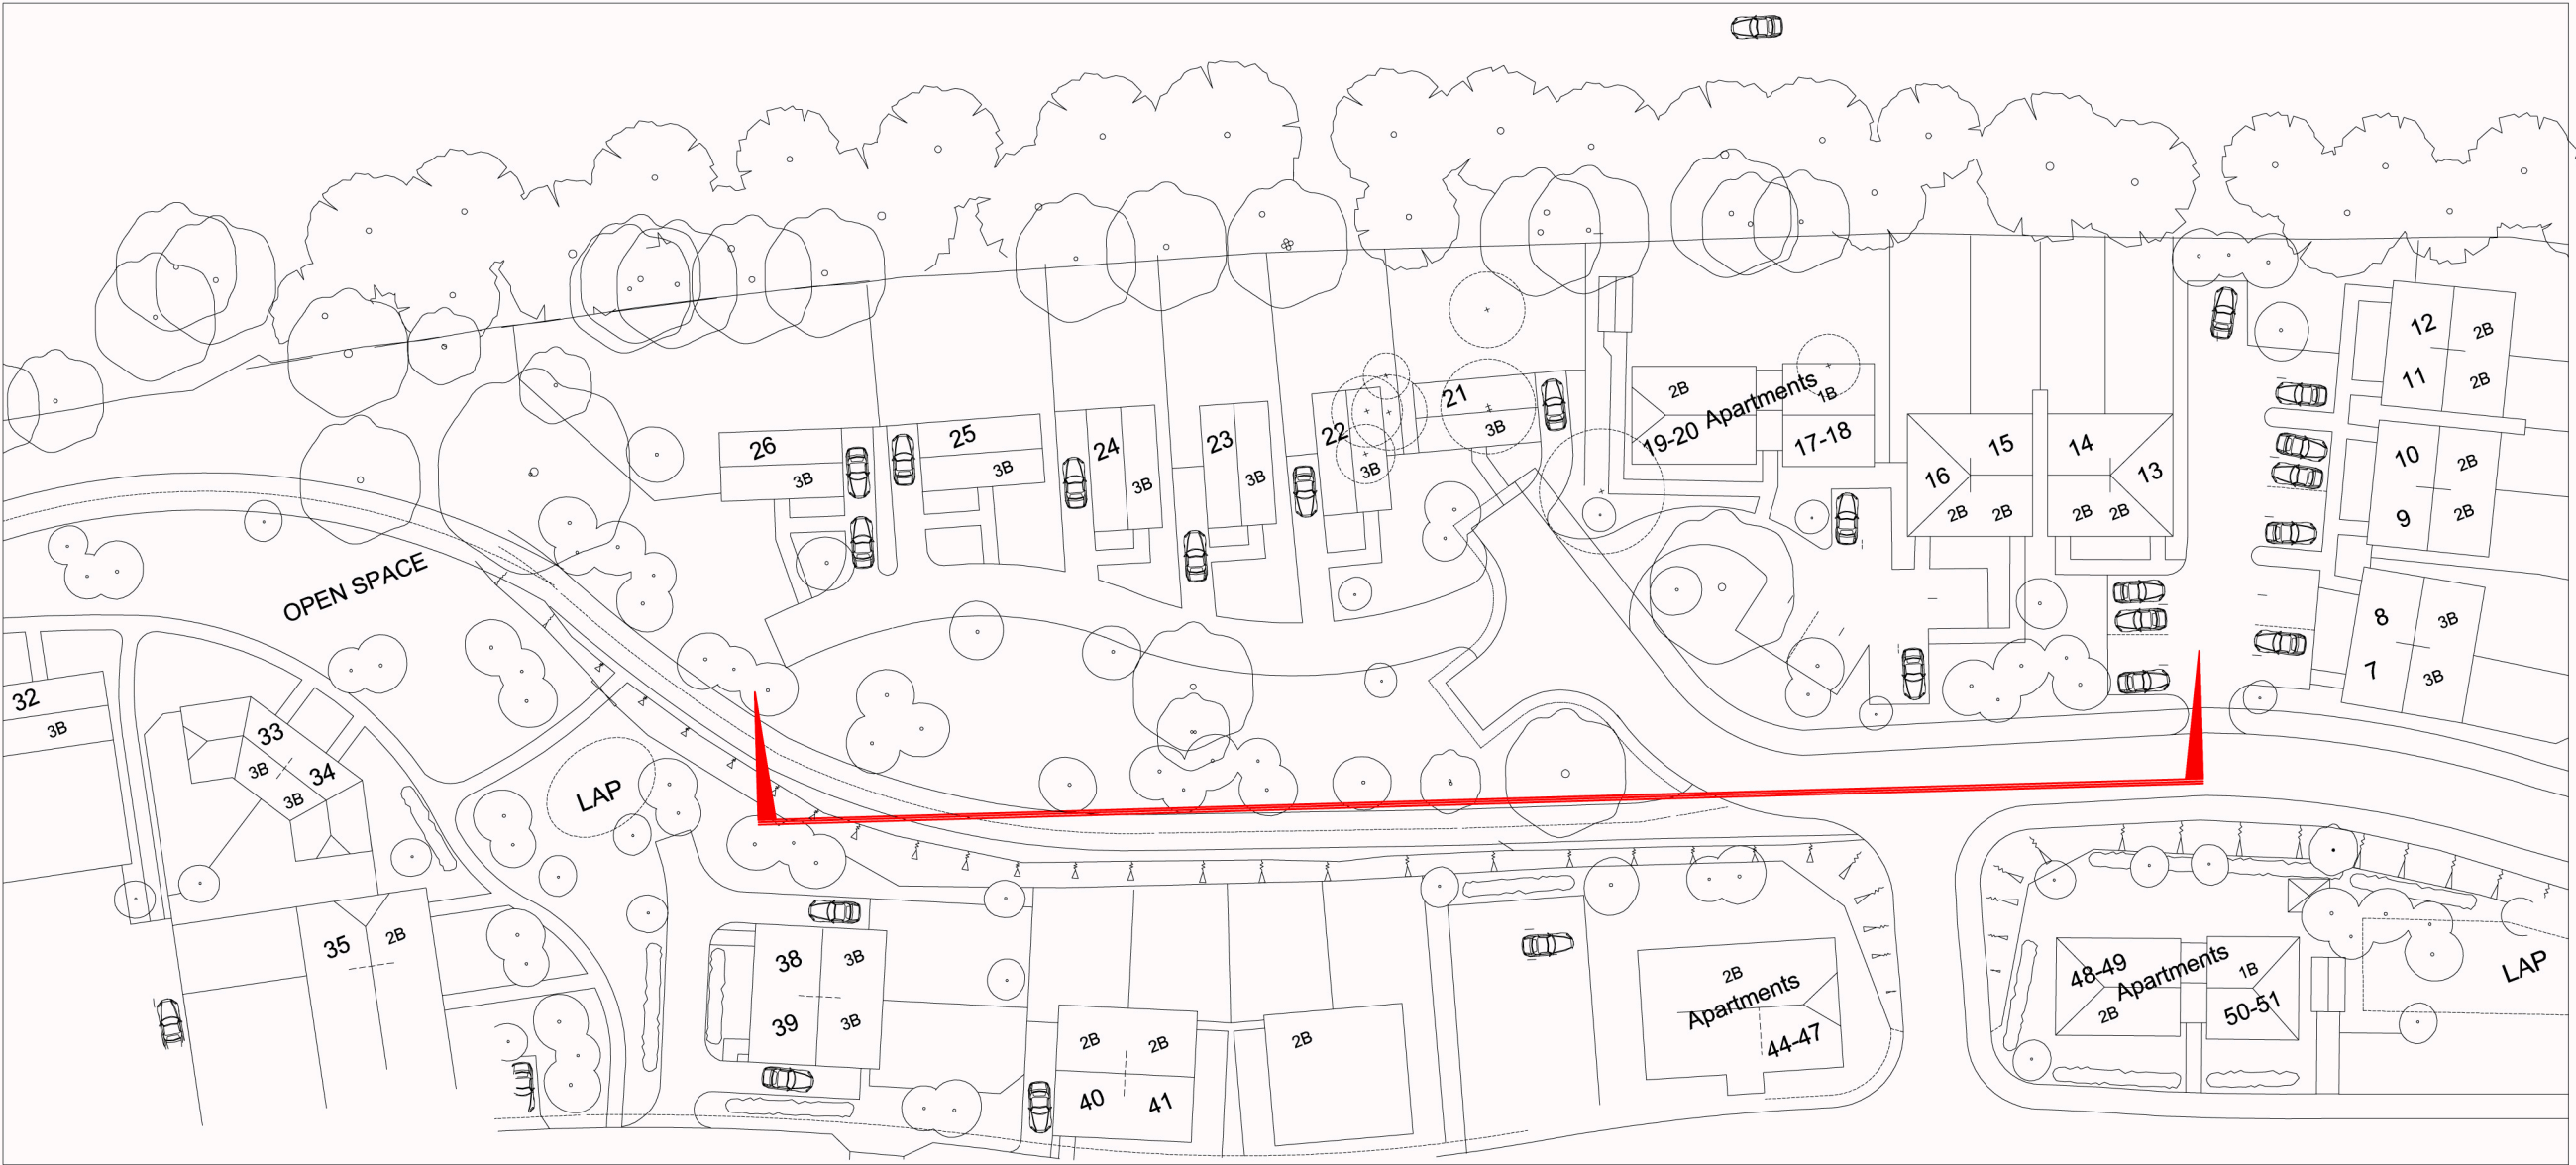

26 25 24 23 22 21 19-20 17-18 16 15 14 13

Illustrative Street Scene

0 10m

Land west of Brook Lane and south of A259
(within the parishes of Brookfield & Angmering & Findon)
For Store Property Investments Ltd

INDICATIVE STREET SCENE

Scale 1/200 @ A2 Jan 2017 Dwg 1709-09A