


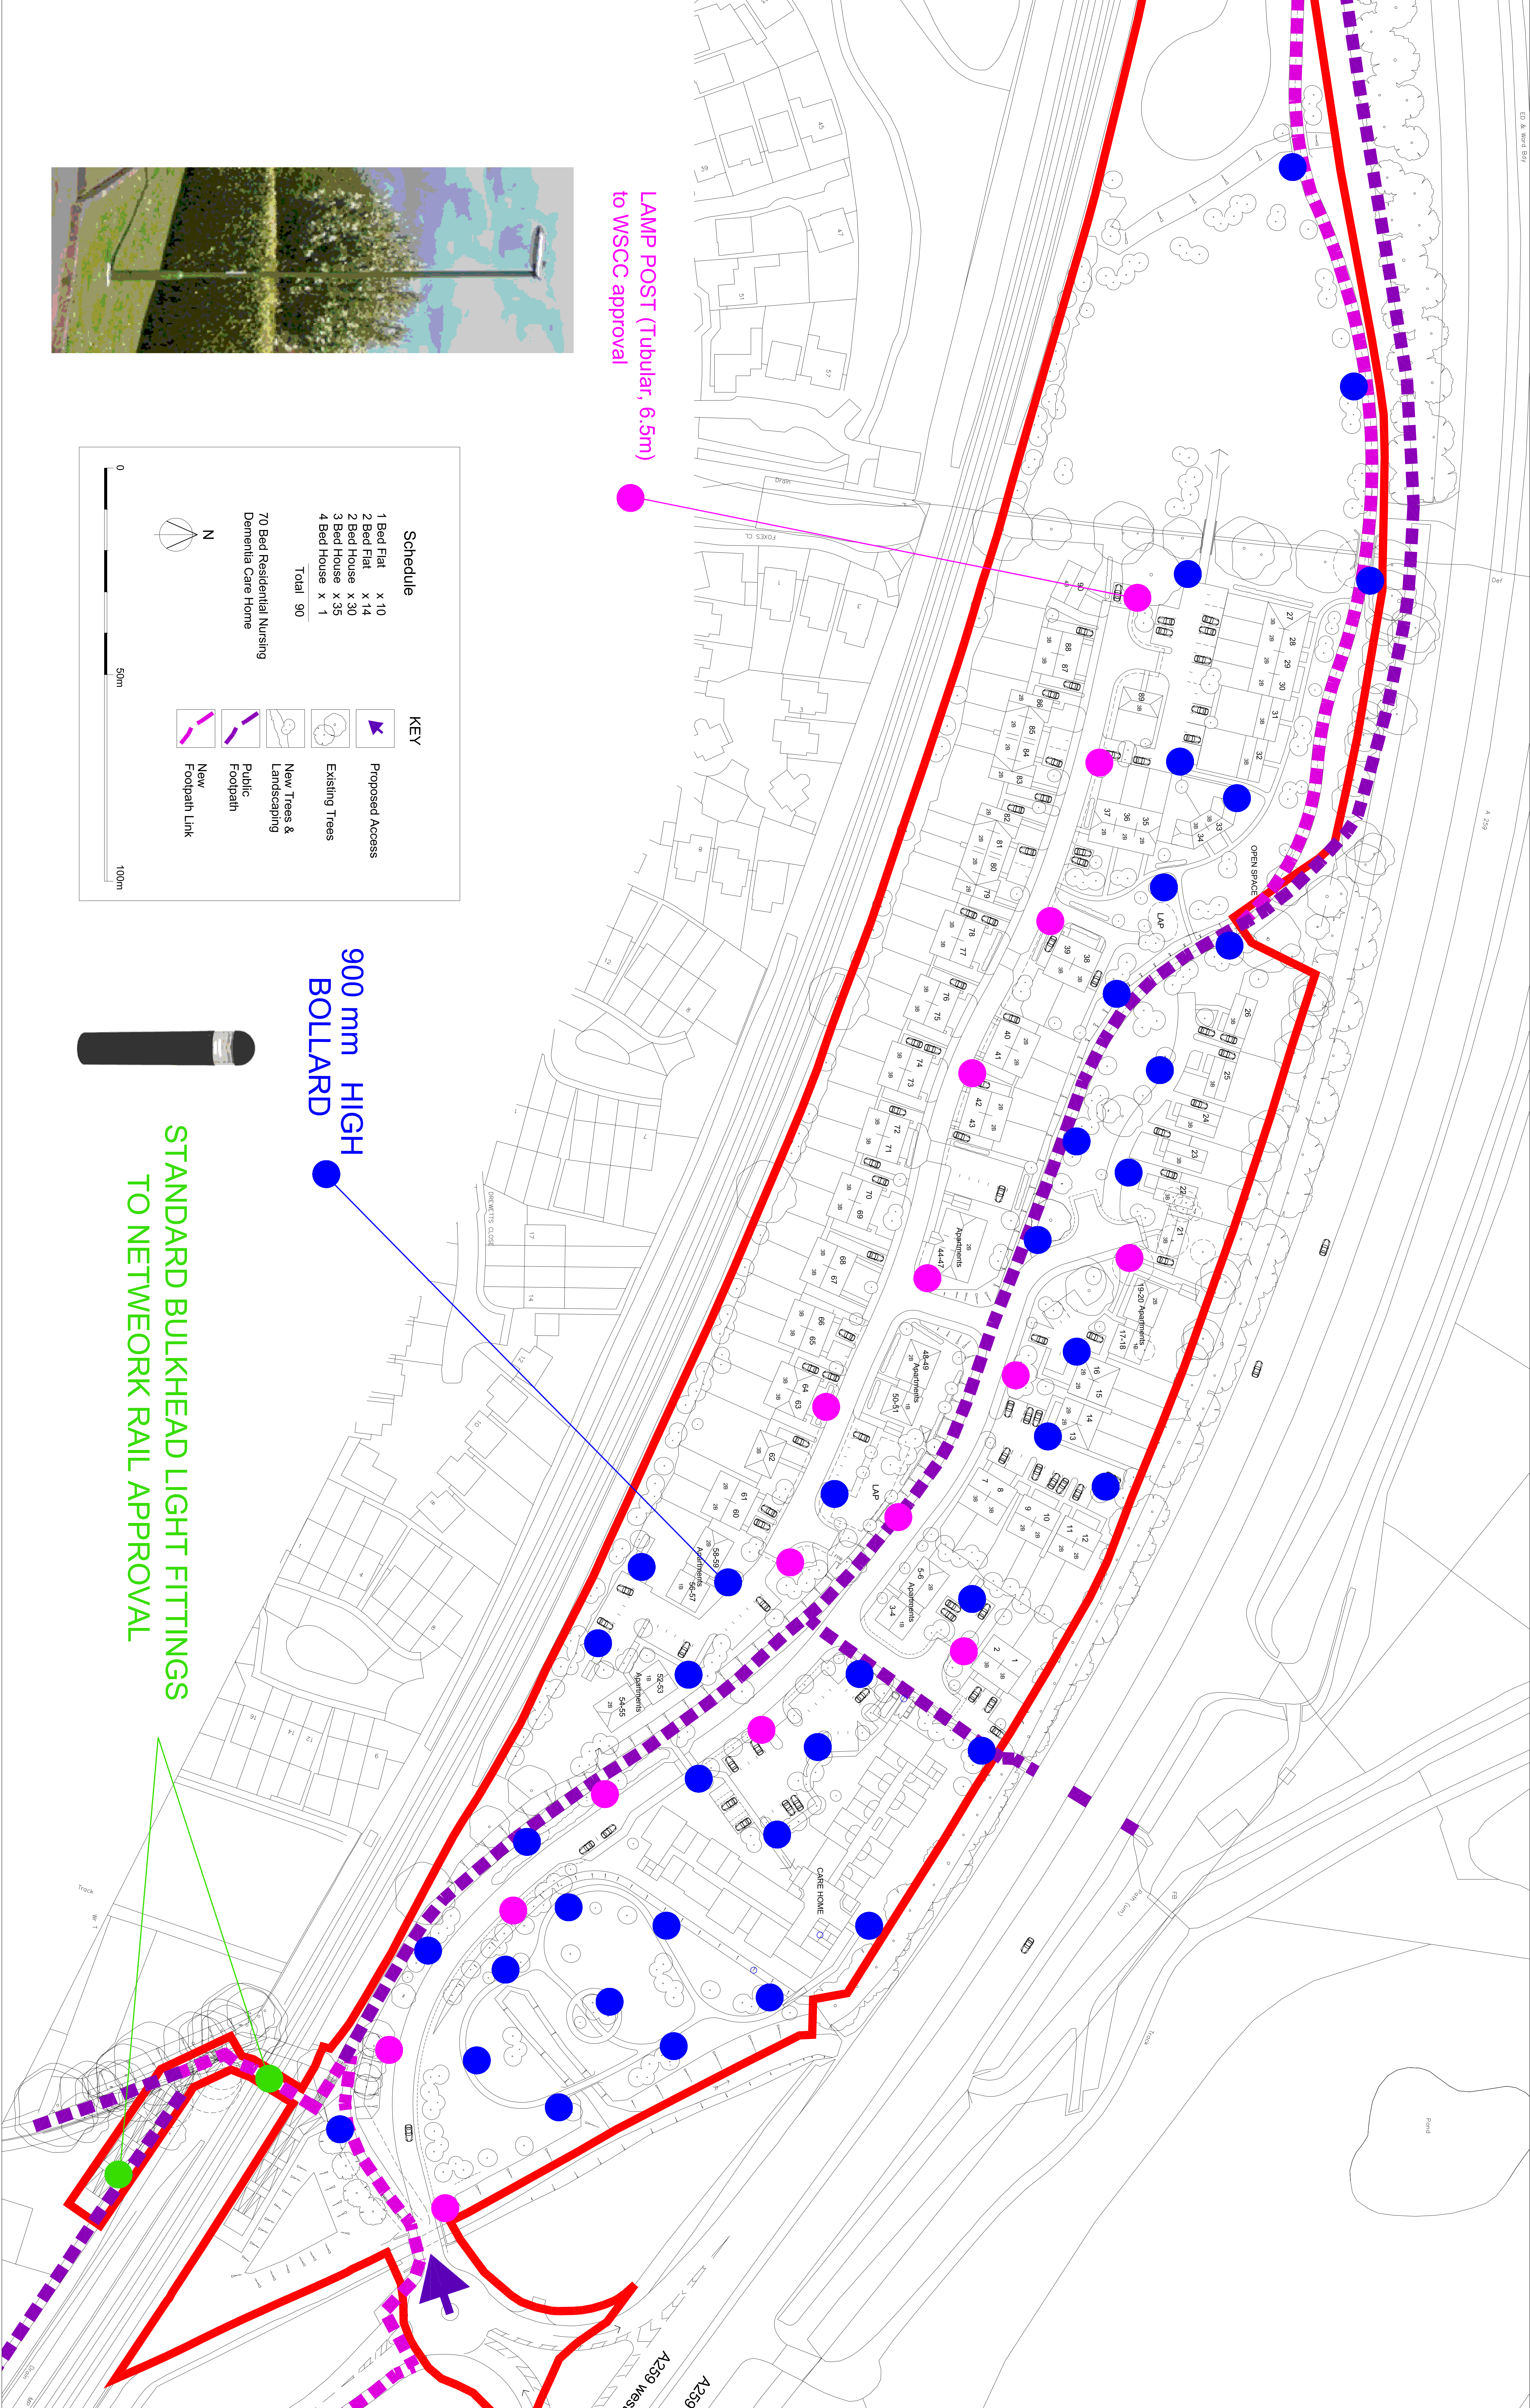

LAMP POST (Tubular, 6.5m)
to WSCC approval



900 mm HIGH
BOLLARD



STANDARD BULKHEAD LIGHT FITTINGS
TO NETWORK RAIL APPROVAL

Land west of Brook Lane and south of A259
(within the parishes of Brookfield & Angmering & Findon)
For Store Property Investments Ltd

INDICATIVE LIGHTING PROPOSALS

Scale 1/500 @ A0 Jan 2017 Dwg 1709-12C