


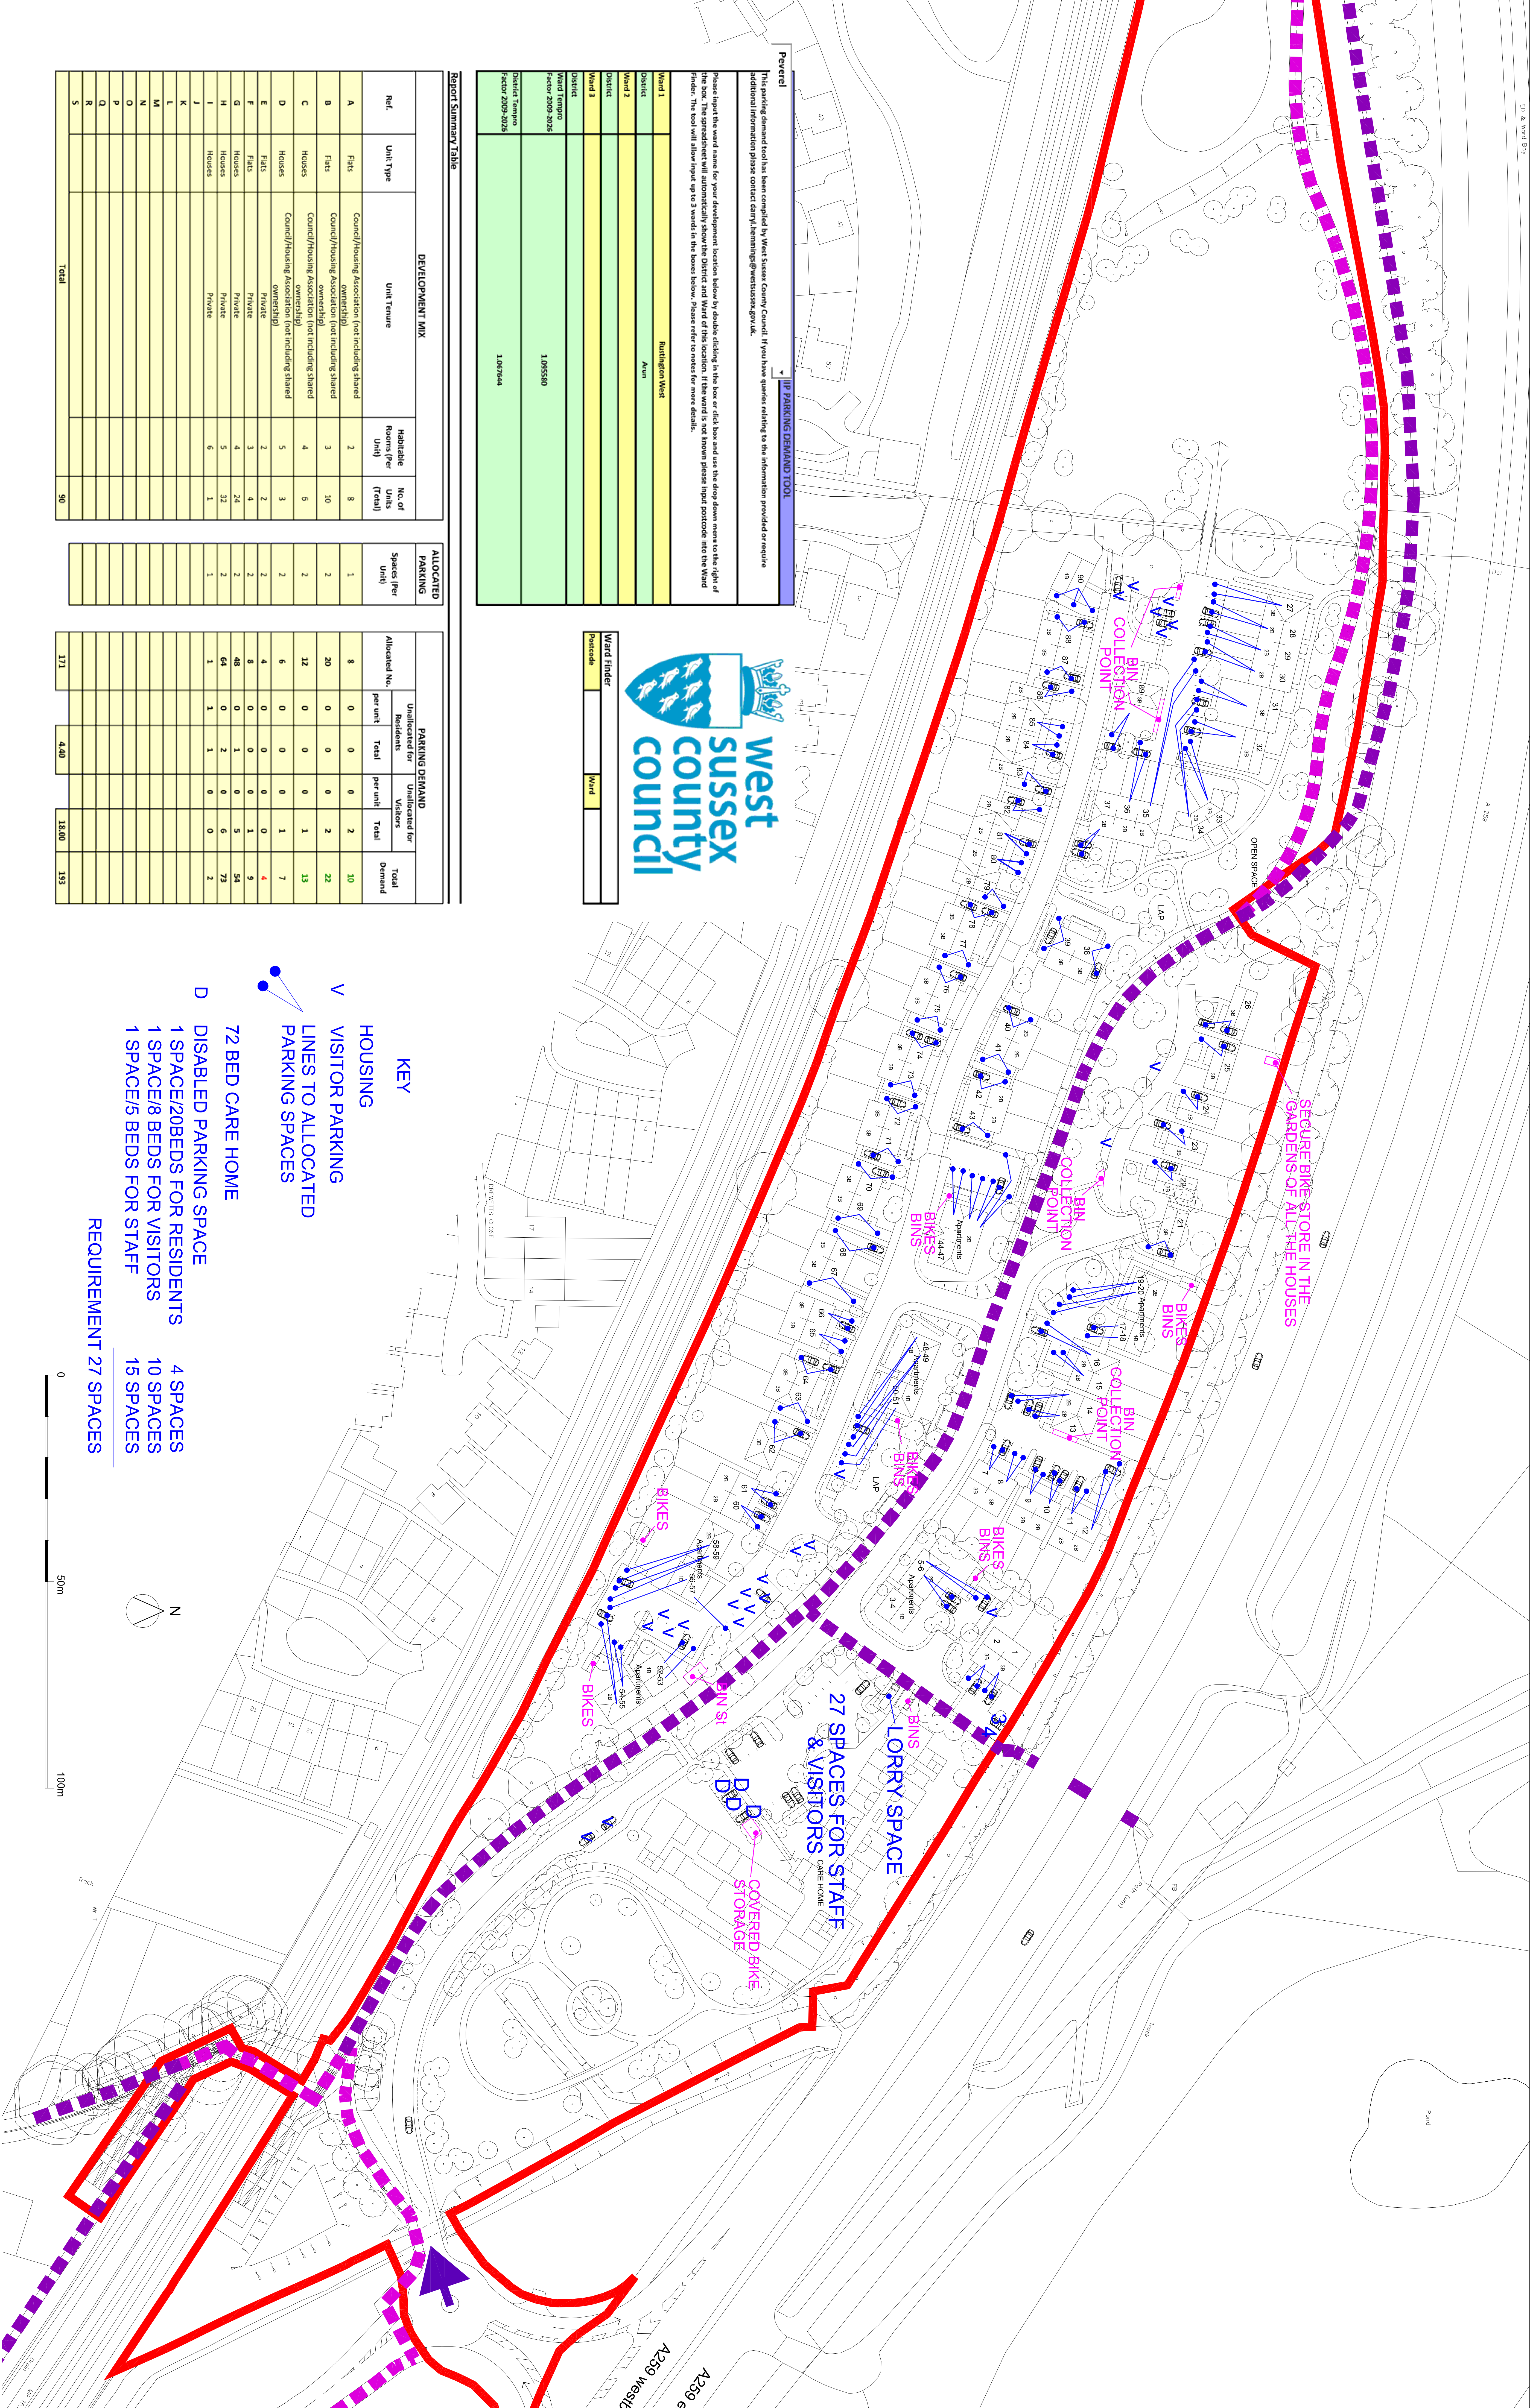

Peverel **10 PARKING DEMAND TOOL**

This parking demand tool has been compiled by West Sussex County Council. If you have queries relating to the information provided or require additional information please contact denry.hernimaj@westsussex.gov.uk.

Please input the ward name for your development location below by double clicking in the box or click box and use the drop down menu to the right of this box. The spreadsheet will automatically show the District and Ward of this location. If the ward is not known please input postcode into the Ward filter. The tool will show input up to 3 wards in the boxes below. Please refer to notes for more details.

Ward 1	Routington West
District	Arun
Ward 2	
District	
Ward 3	
District	
Ward 2005-2026	1,095,580
Ward 2005-2026	
District Temporal Factor 2009-2026	1.067544





Ward filter:

Report Summary Table

DEVELOPMENT MIX				ALLOCATED PARKING	
Ref.	Unit Type	Unit Tenure	Habitat Units (Per Unit)	No. of Units (Total)	Spaces (Per Unit)
A	Fats	Council/Housing Association (not including shared ownership)	2	8	1
B	Fats	Council/Housing Association (not including shared ownership)	3	10	2
C	Houses	Council/Housing Association (not including shared ownership)	4	6	2
D	Houses	Council/Housing Association (not including shared ownership)	5	3	2
E	Fats	Private	2	2	2
F	Fats	Private	3	4	2
G	Houses	Private	4	24	2
H	Houses	Private	5	32	2
I	Houses	Private	6	1	1
J					
K					
L					
M					
N					
O					
P					
Q					
R					
S					
Total				90	

PARKING DEMAND			
Allocated No.	Unallocated for Residents per unit	Unallocated for Visitors per unit	Total Demand
8	0	0	2
20	0	0	2
12	0	0	1
6	0	0	1
4	0	0	0
8	0	0	1
48	0	1	5
64	0	2	6
1	1	0	0
Total			
171	4.40	18.60	159

- KEY**
- V VISITOR PARKING LINES TO ALLOCATED PARKING SPACES
 - D 72 BED CARE HOME
 - DISABLED PARKING SPACE
 - 1 SPACE/20 BEDS FOR RESIDENTS
 - 1 SPACE/8 BEDS FOR VISITORS
 - 1 SPACE/5 BEDS FOR STAFF
 - REQUIREMENT 27 SPACES

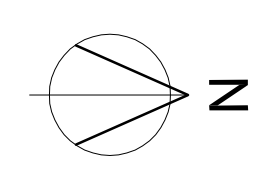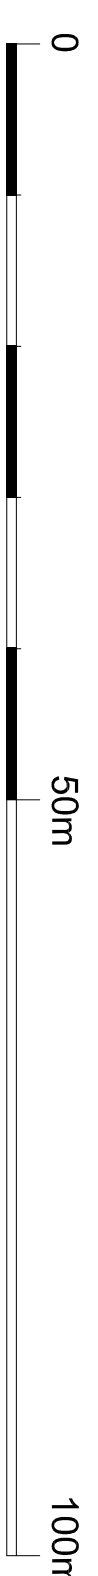

INDICATIVE PARKING LAYOUT & BIN STORAGE/COLLECTION

Land west of Brook Lane and south of A259
(within the parishes of Brookfield & Angmering & Findon)
For Store Property Investments Ltd