


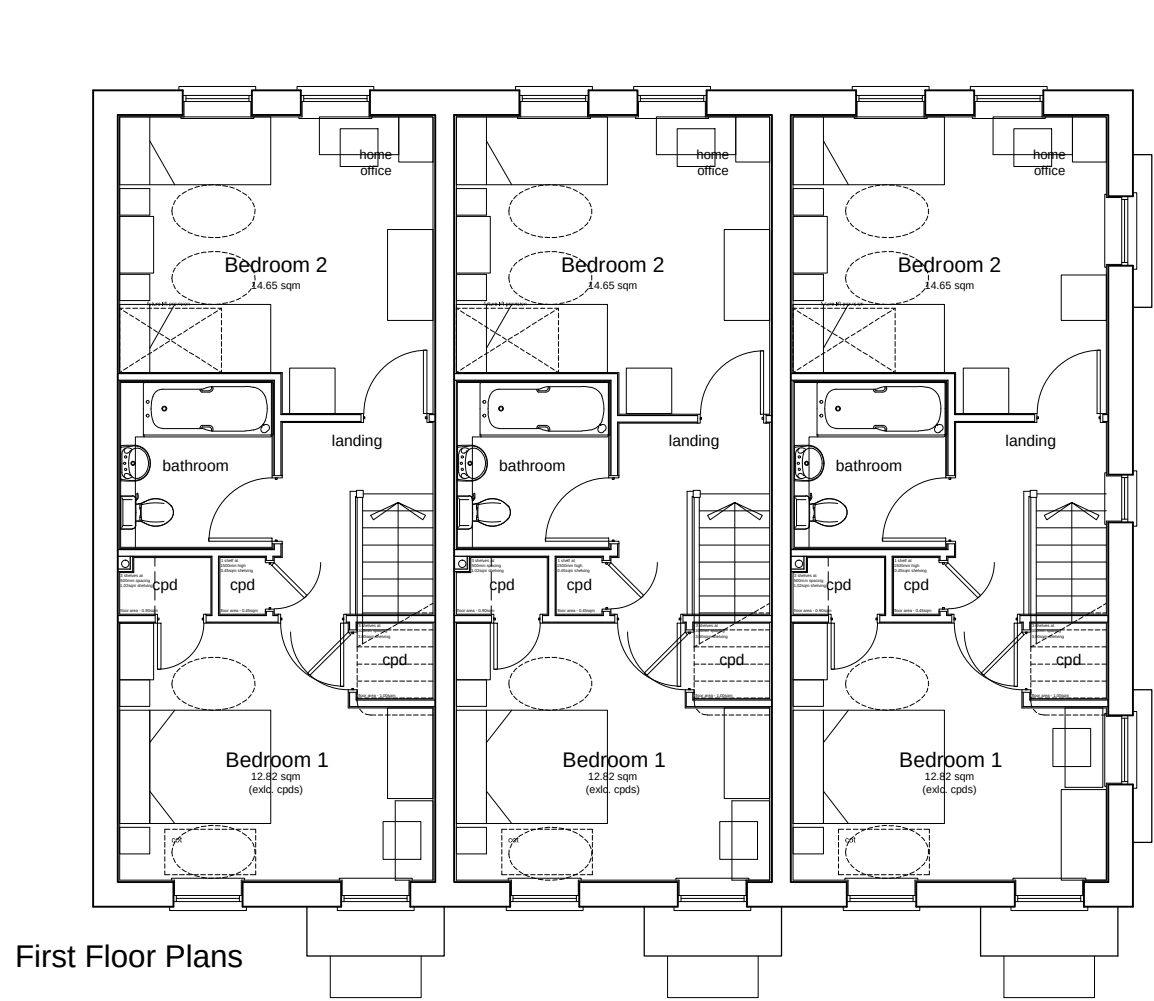

First Floor Plans




Front Elevation (East)



Rear Elevation (West)




Side Elevation (North onto Water Lane)

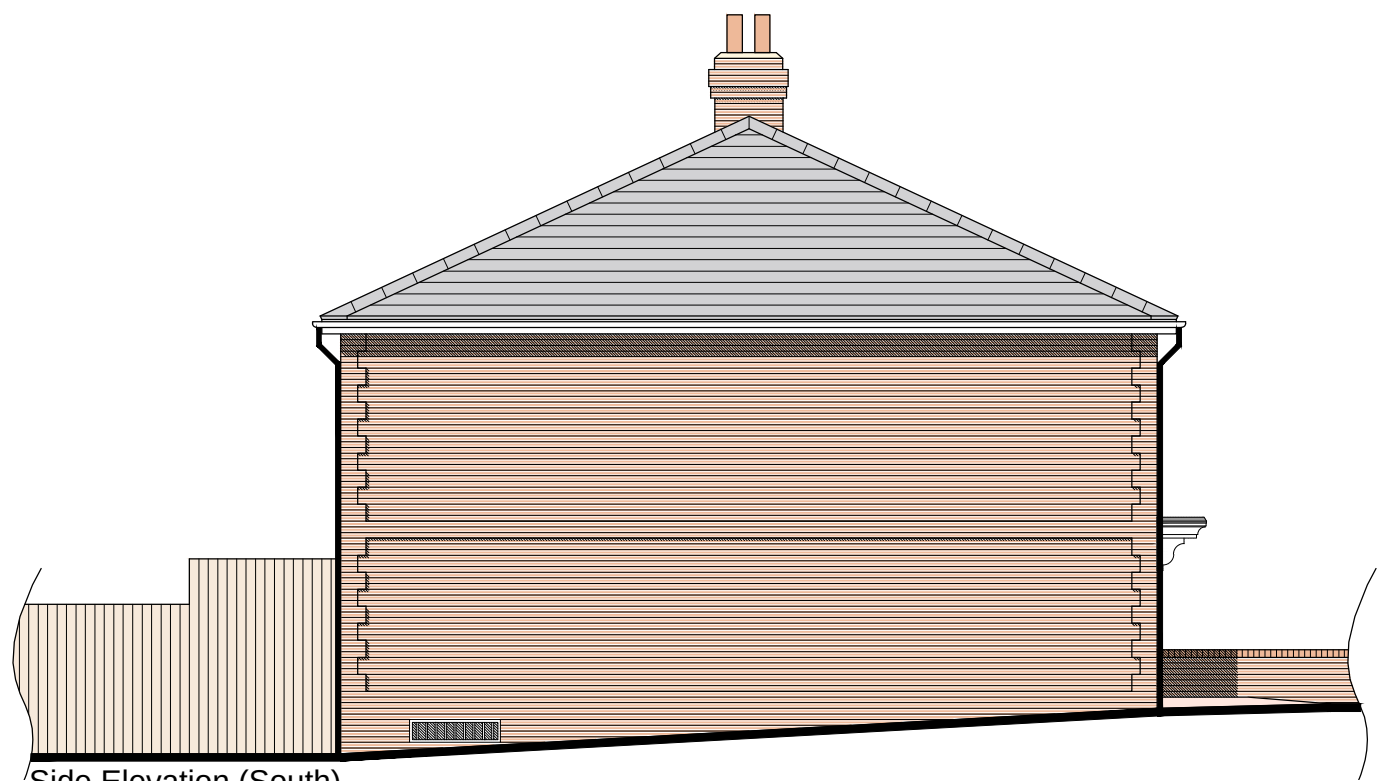

Side Elevation (South)



Ground Floor Plans

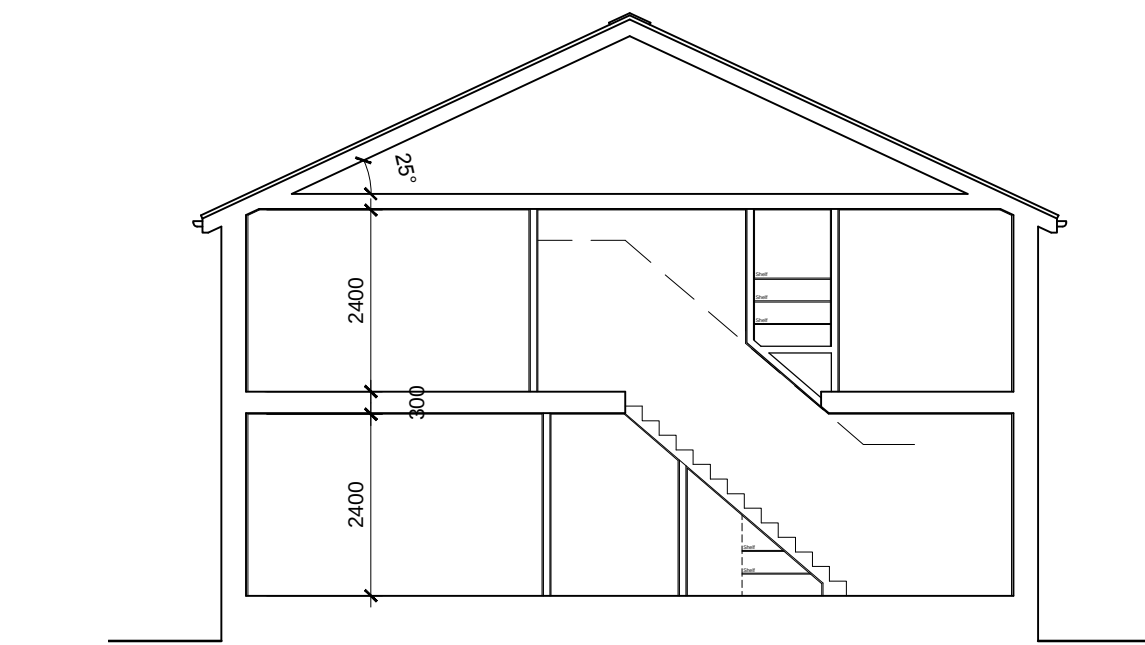

Typical Section

Plot 1 - 2 Bed 4p House	Plot 2 - 2 Bed 4p House	Plot 3 - 2 Bed 4p House
GF: 41.78 FF: 41.76 Total: 83.54	GF: 41.75 FF: 41.71 Total: 83.46	GF: 41.78 FF: 41.76 Total: 83.54

Materials Schedule:		
Roof:	Blue/grey reconstituted slates	
Walls:	Red/orange stock brick	
Cills:	Red/orange stock brick	
Windows:	UPVC double glazed units	
Doors:	Steel or UPVC	
RW Goods:	Black UPVC	

Rev	Date	Revision Details	Dr	Ch
-----	------	------------------	----	----



London: Unit 1 West Coate House 3 Coate Street
London E2 9AG
T 020 7729 5505 E london@ecearchitecture.com

Sussex: Brooklyn Chambers 11 Goring Road
Worthing West Sussex BN12 4AP
T 01903 248777 E sussex@ecearchitecture.com
www.ecearchitecture.com

ECE Architecture

Client's Name
Chandler's Worthing

Job Title
Site at Water Lane, Angmering

Drawing Title
Plots 1 - 3
Plans, Sections and Elevations

Scale
1:100 @ A1 / 1:200 @ A3

Drawn	Checked	Date
CL	EY	30.11.12

Job No	Drawing No	Rev
5841	03	-

Status
PRELIMINARY