
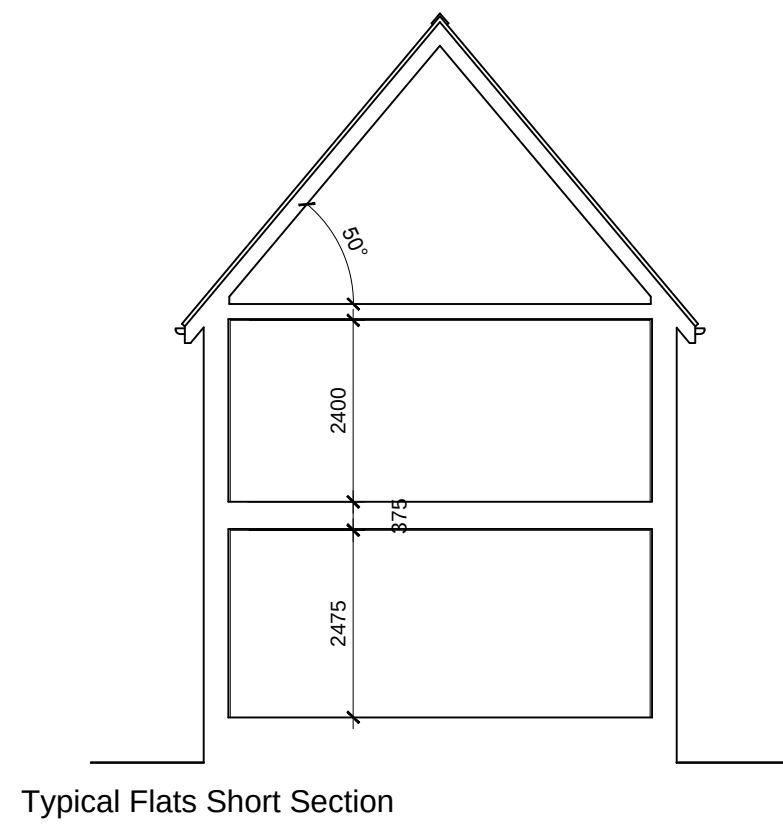
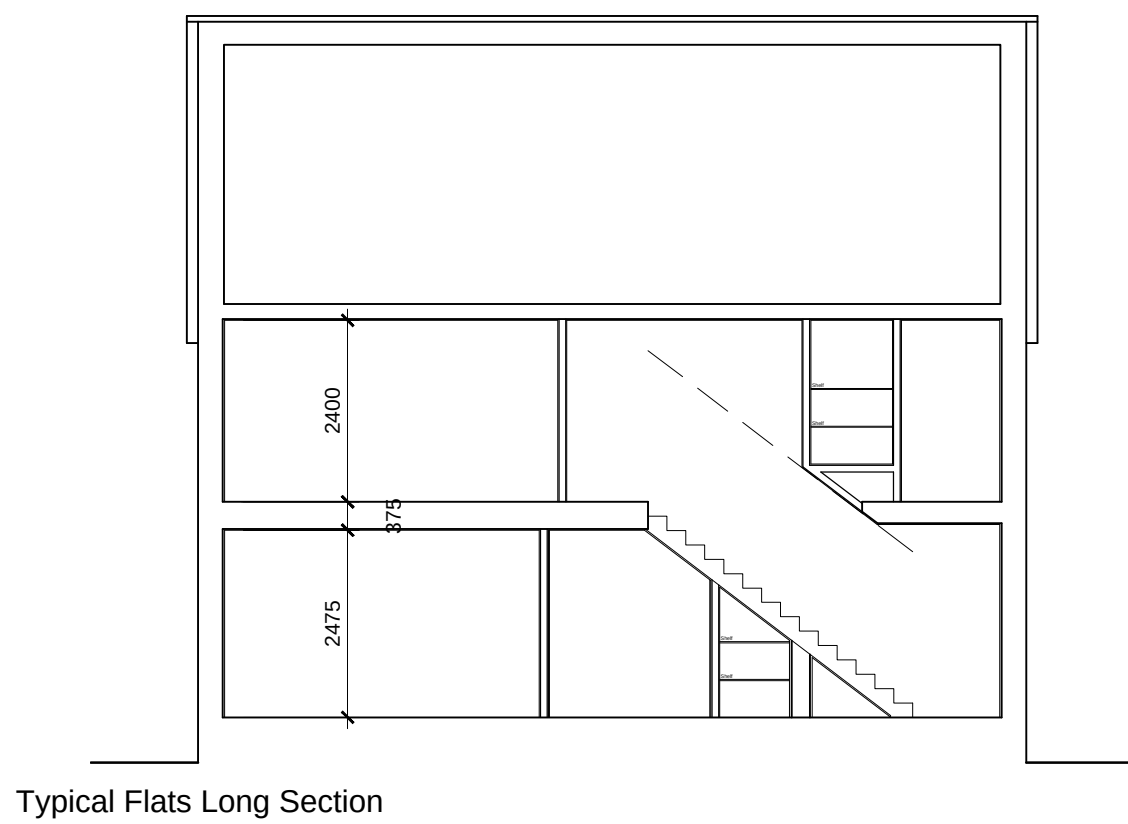
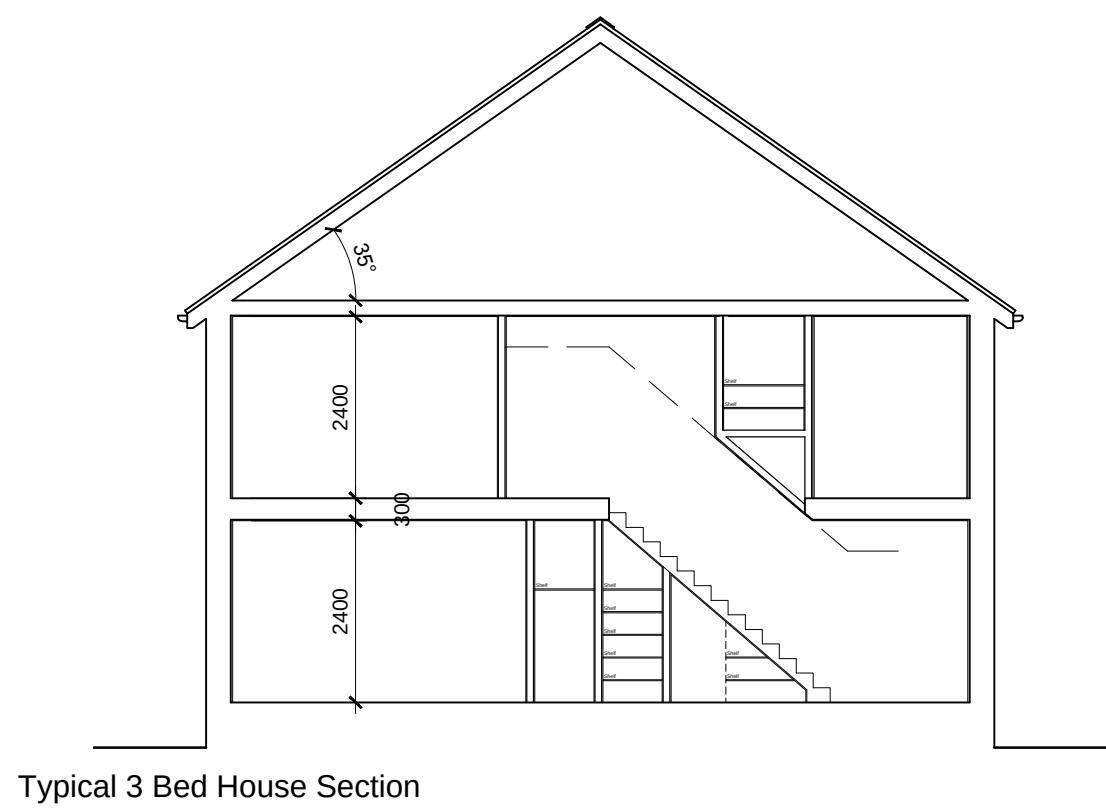
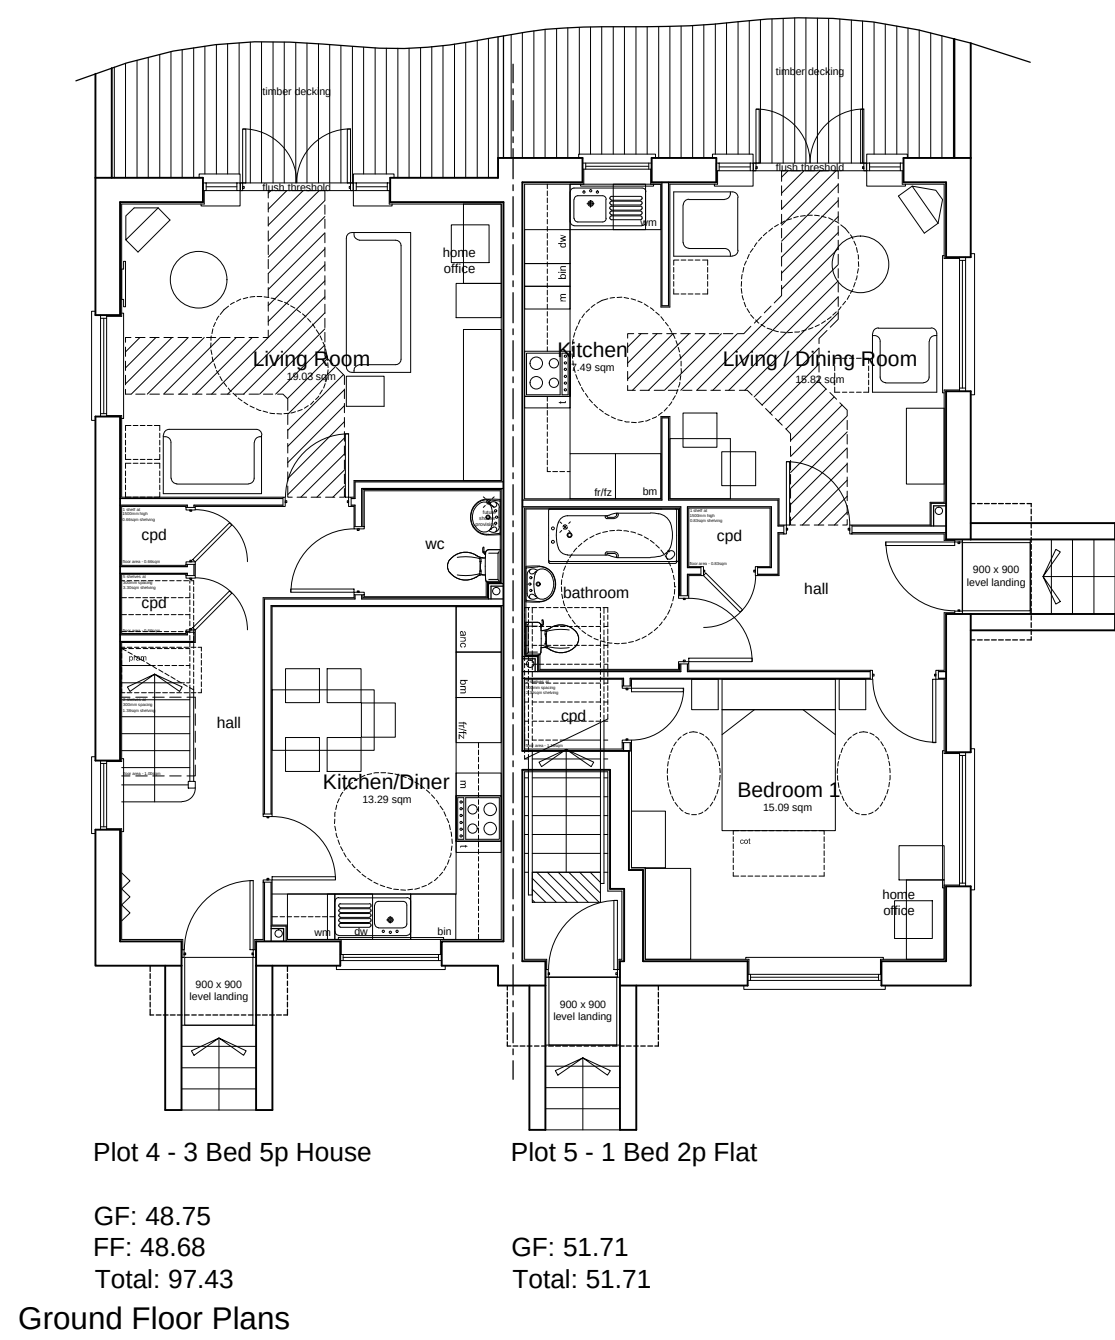
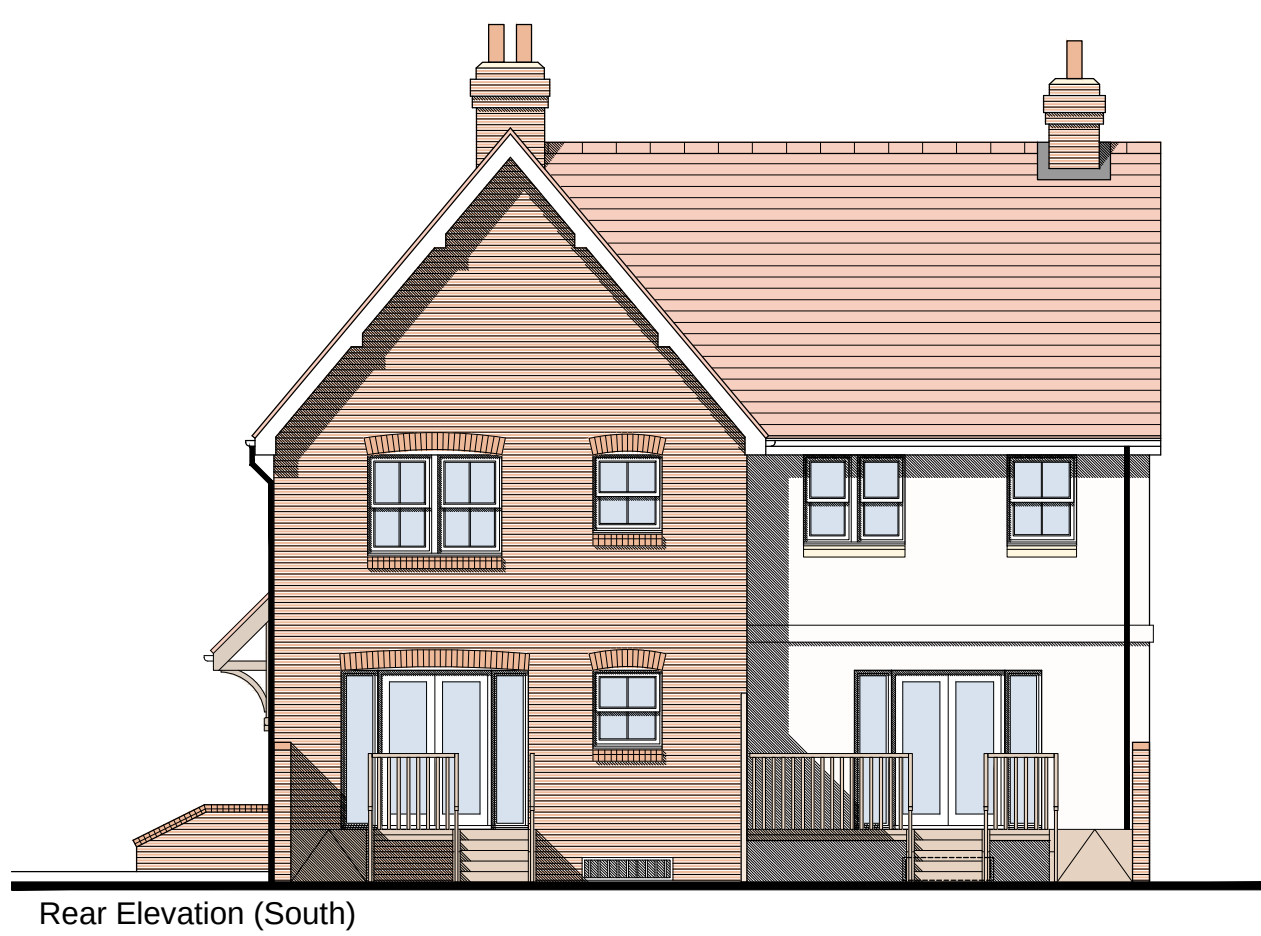


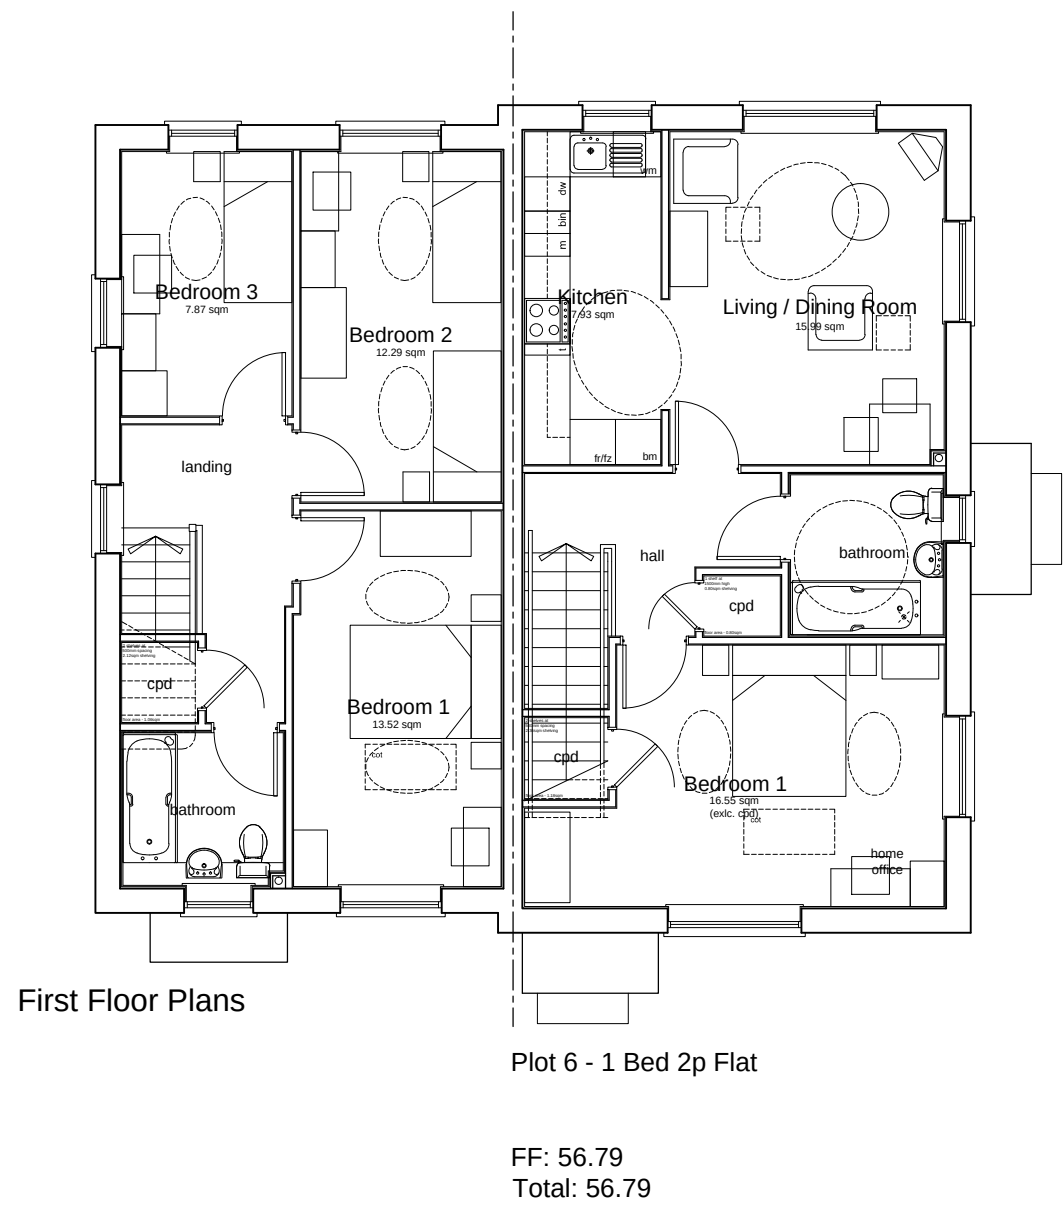

Materials Schedule:	
Roof:	Plain red tiles
Walls:	Red/orange stock brick quoins with flint infill
	White through coloured render
Cills:	Red/orange stock brick and reconstituted stone as indicated
Windows:	UPVC double glazed units
Doors:	Steel or UPVC
RW Goods:	Black UPVC

Rev	Date	Revision Details	Dr	Ch
-----	------	------------------	----	----

ECE Architecture

London: Unit 1 West Coate House 3 Coate Street
London E2 9AG
T 020 7729 5505 E london@ecearchitecture.com

Sussex: Brooklyn Chambers 11 Goring Road
Worthing West Sussex BN12 4AP
T 01903 248777 E sussex@ecearchitecture.com
www.ecearchitecture.com

Client's Name
Chandler's Worthing

Job Title
Site at Water Lane, Angmering

Drawing Title
Plots 4 - 6
Plans, Sections and Elevations

Scale
1:100 @ A1 / 1:200 @ A3

Drawn
CL

Checked
EY

Date
30.11.12

Job No
5841

Drawing No
04

Rev
-

Status
PRELIMINARY