



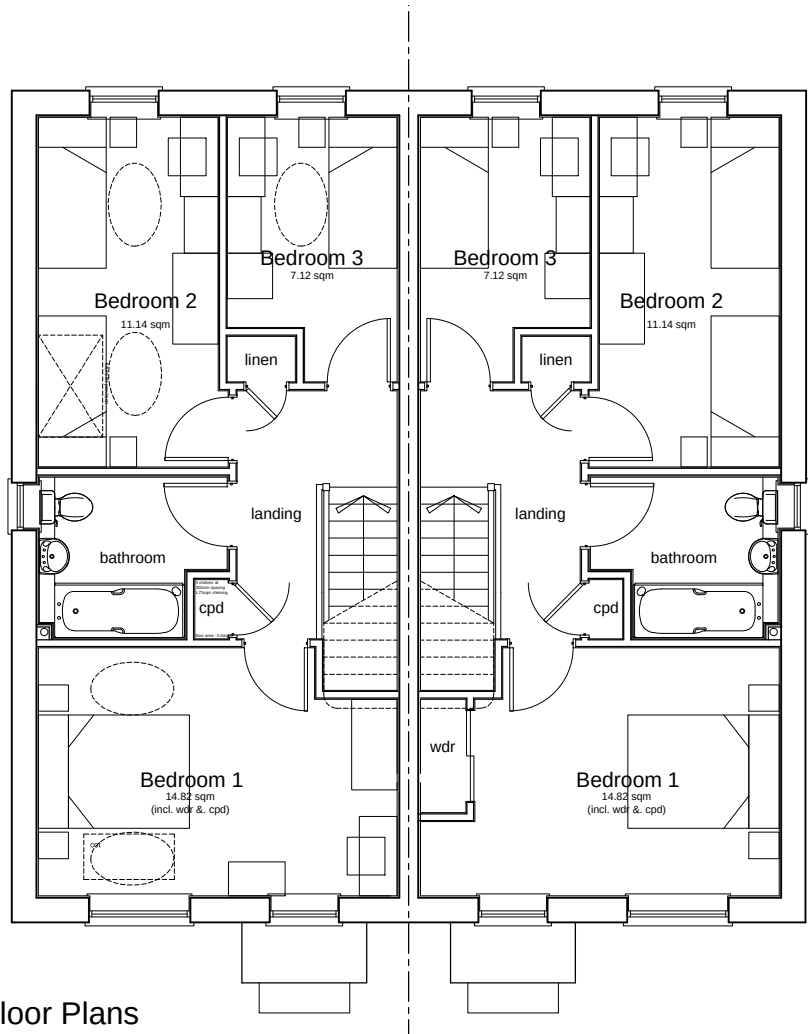


First Floor Plans

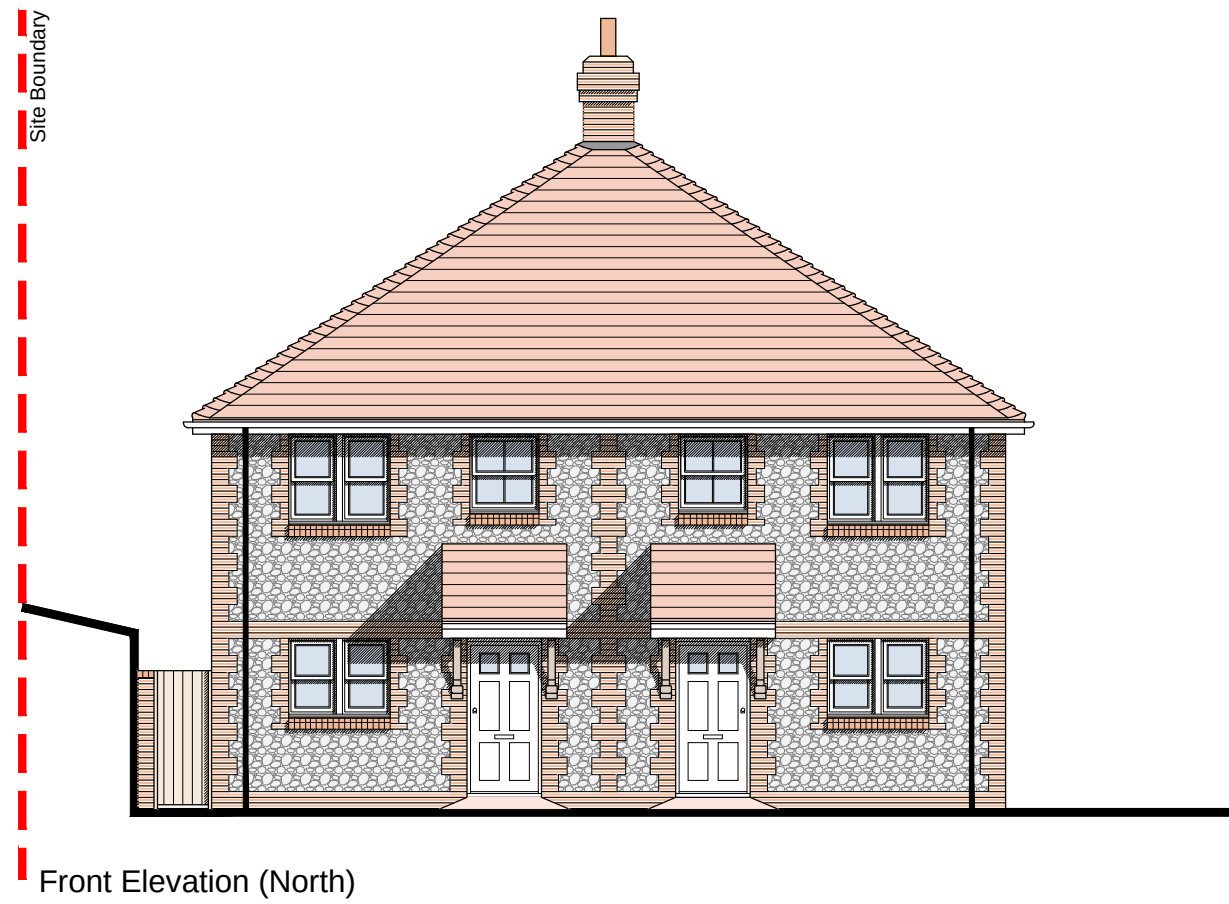

Front Elevation (North)




Rear Elevation (South)

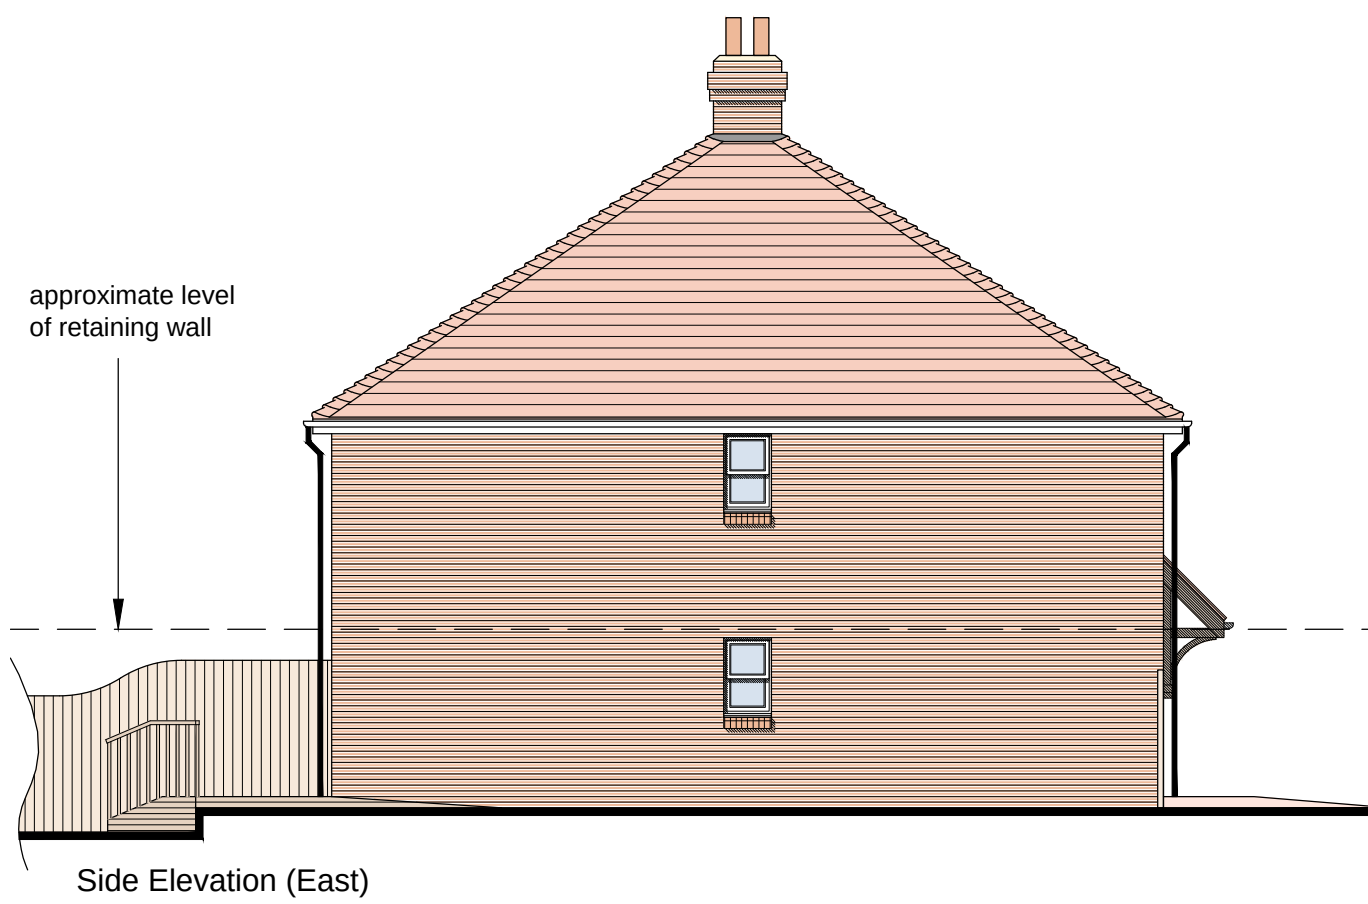

Side Elevation (East)



Side Elevation (West)

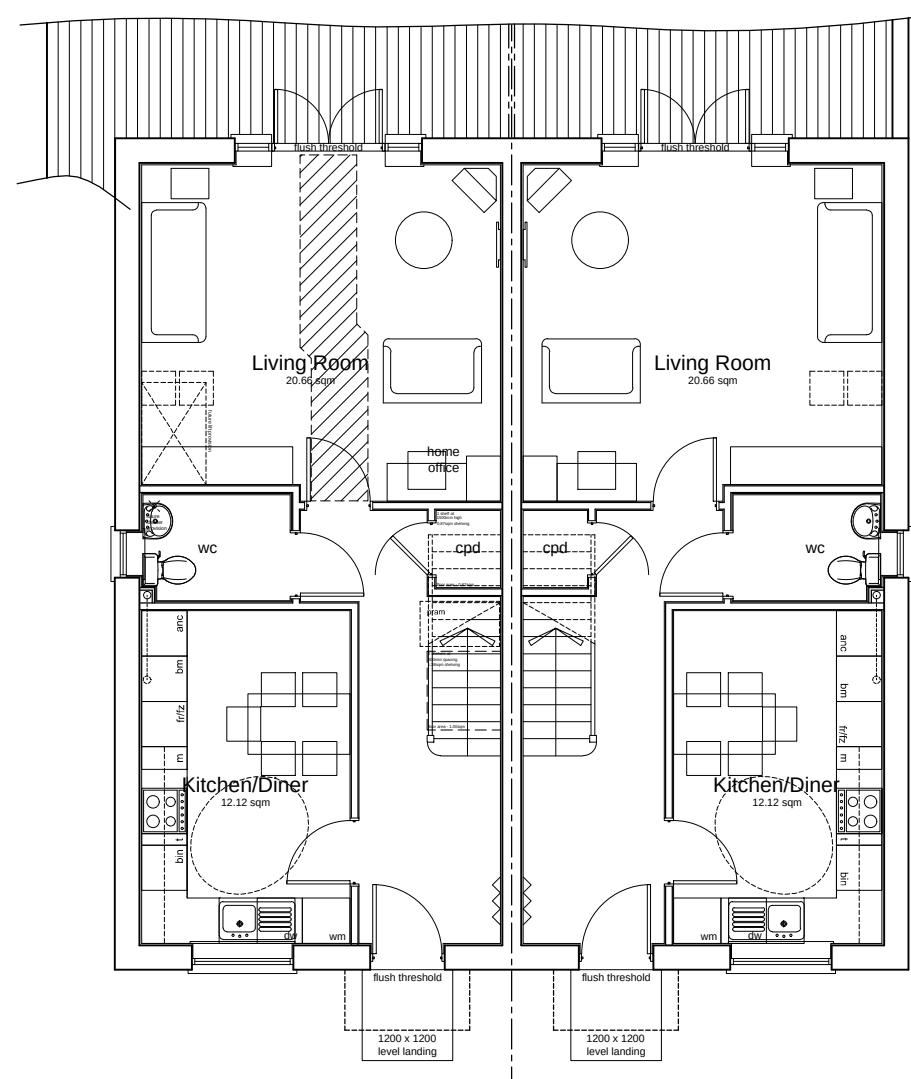


Plot 21 - 3 Bed 5p House

GF: 48.78
FF: 48.77
Total: 97.55

Plot 22 - 3 Bed 5p House

GF: 48.78
FF: 48.77
Total: 97.55

Ground Floor Plans

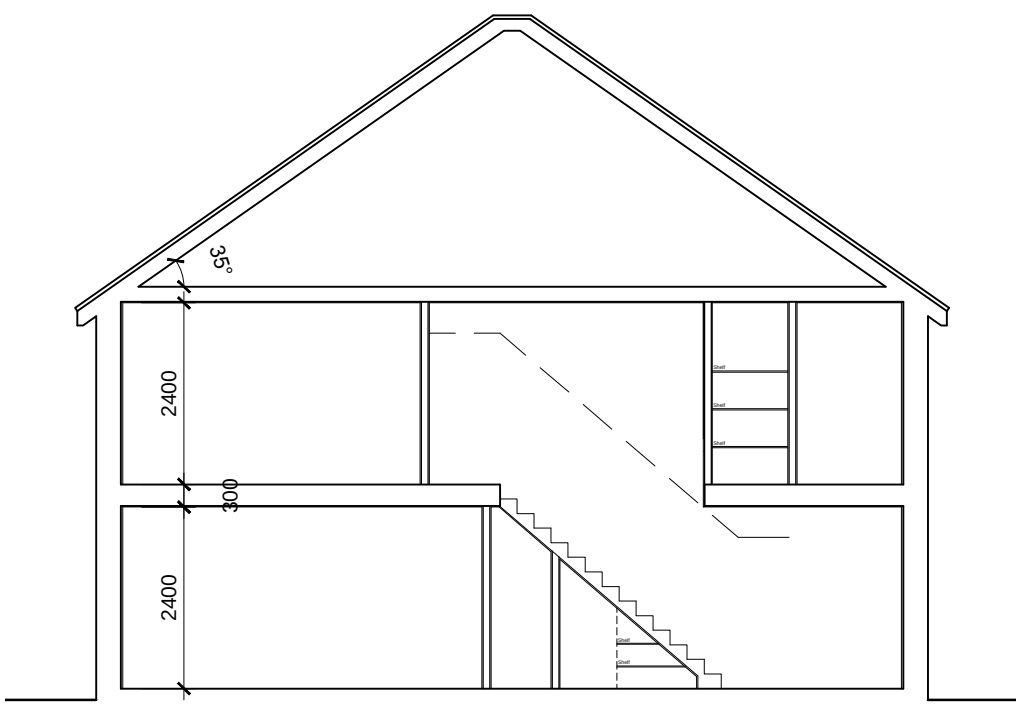

Typical Section

Materials Schedule:		
Roof:	Plain red tiles	
Walls:	Red/orange stock brick quoins with flint infill	
Cills:	Red/orange stock brick	
Windows:	UPVC double glazed units	
Doors:	Steel or UPVC	
RW Goods:	Black UPVC	

Rev	Date	Revision Details	Dr	Ch
-----	------	------------------	----	----



London: Unit 1 West Coate House 3 Coate Street
London E2 9AG
T 020 7729 5505 E london@ecearchitecture.com

Sussex: Brooklyn Chambers 11 Goring Road
Worthing West Sussex BN12 4AP
T 01903 248777 E sussex@ecearchitecture.com
www.ecearchitecture.com

ECE Architecture

Client's Name
Chandler's Worthing

Job Title
Site at Water Lane, Angmering

Drawing Title
**Plots 21 - 22
Plans, Sections and Elevations**

Scale
1:100 @ A1 / 1:200 @ A3

Drawn	Checked	Date
CL	EY	30.11.12

Job No	Drawing No	Rev
5841	09	-

Status
PRELIMINARY