


RAJASTHAN DISTRICT JUDICIAL OFFICES

**Peg-shingle backfill is reliant on use of correct strapping and anchoring

Unit Ref	A' (mm)	B' (mm)	C' (mm)	D' (mm)	E' (mm)	F' (mm)	G' (mm)	H' (mm)	J' (mm)	Unit Weight (Kgs)
BIOFICIENT 6	500	630	6220	1920	2275	200	160	1000	865	680
	1000	1130	6220	1920	2775	200	160			710
	1500	1630	6220	1920	3275	200	160			740

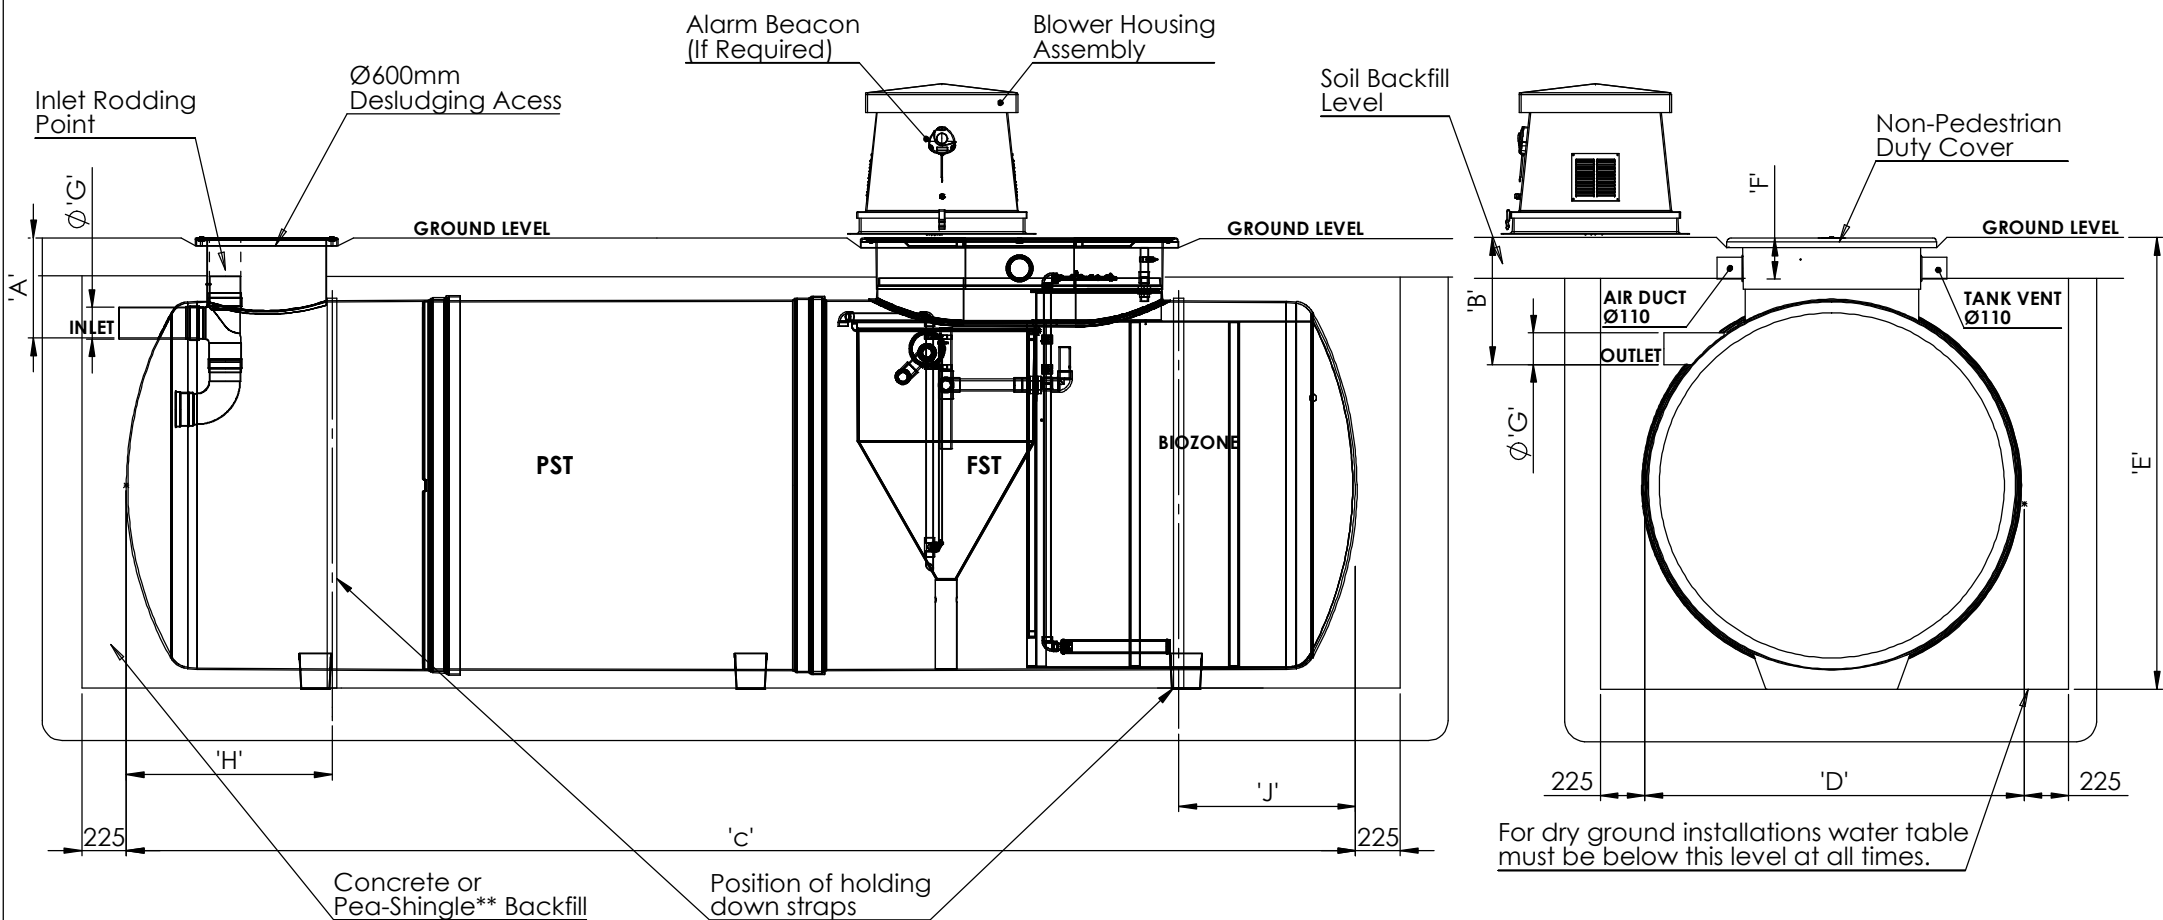

Please check with Kingspan Environmental that this drawing is the latest issue					Material : Various		Tolerance : Various		Drawing : DS1284P		Page 1 of 1	
Issue	Date	Drawn by	Approved by	Description	Finish :		Thickness : n/a		BioFicient 6 Treatment Plant Sales Drawing			
02	14.03.17	T.Kelly		CC1359 - Desludge Neck Moved : Oval Neck Revised	Weight : 577.03 Kg Kgs		Surface Area :					
01A	06/01/17	W.DYER		CC1353-PEDESTRIAN DUTY COVER STATEMENT REMOVED								
All dimensions in mm				Scale: Not to scale		Kingspan Environmental reserve the right to alter the details of this drawing without prior notice. This drawing is copyright and may not be reproduced or used without the written permission of Kingspan Environmental.						
R:\Drawing Data\02 - Sales Drawings\DS\DS - 12\DS1284P												