


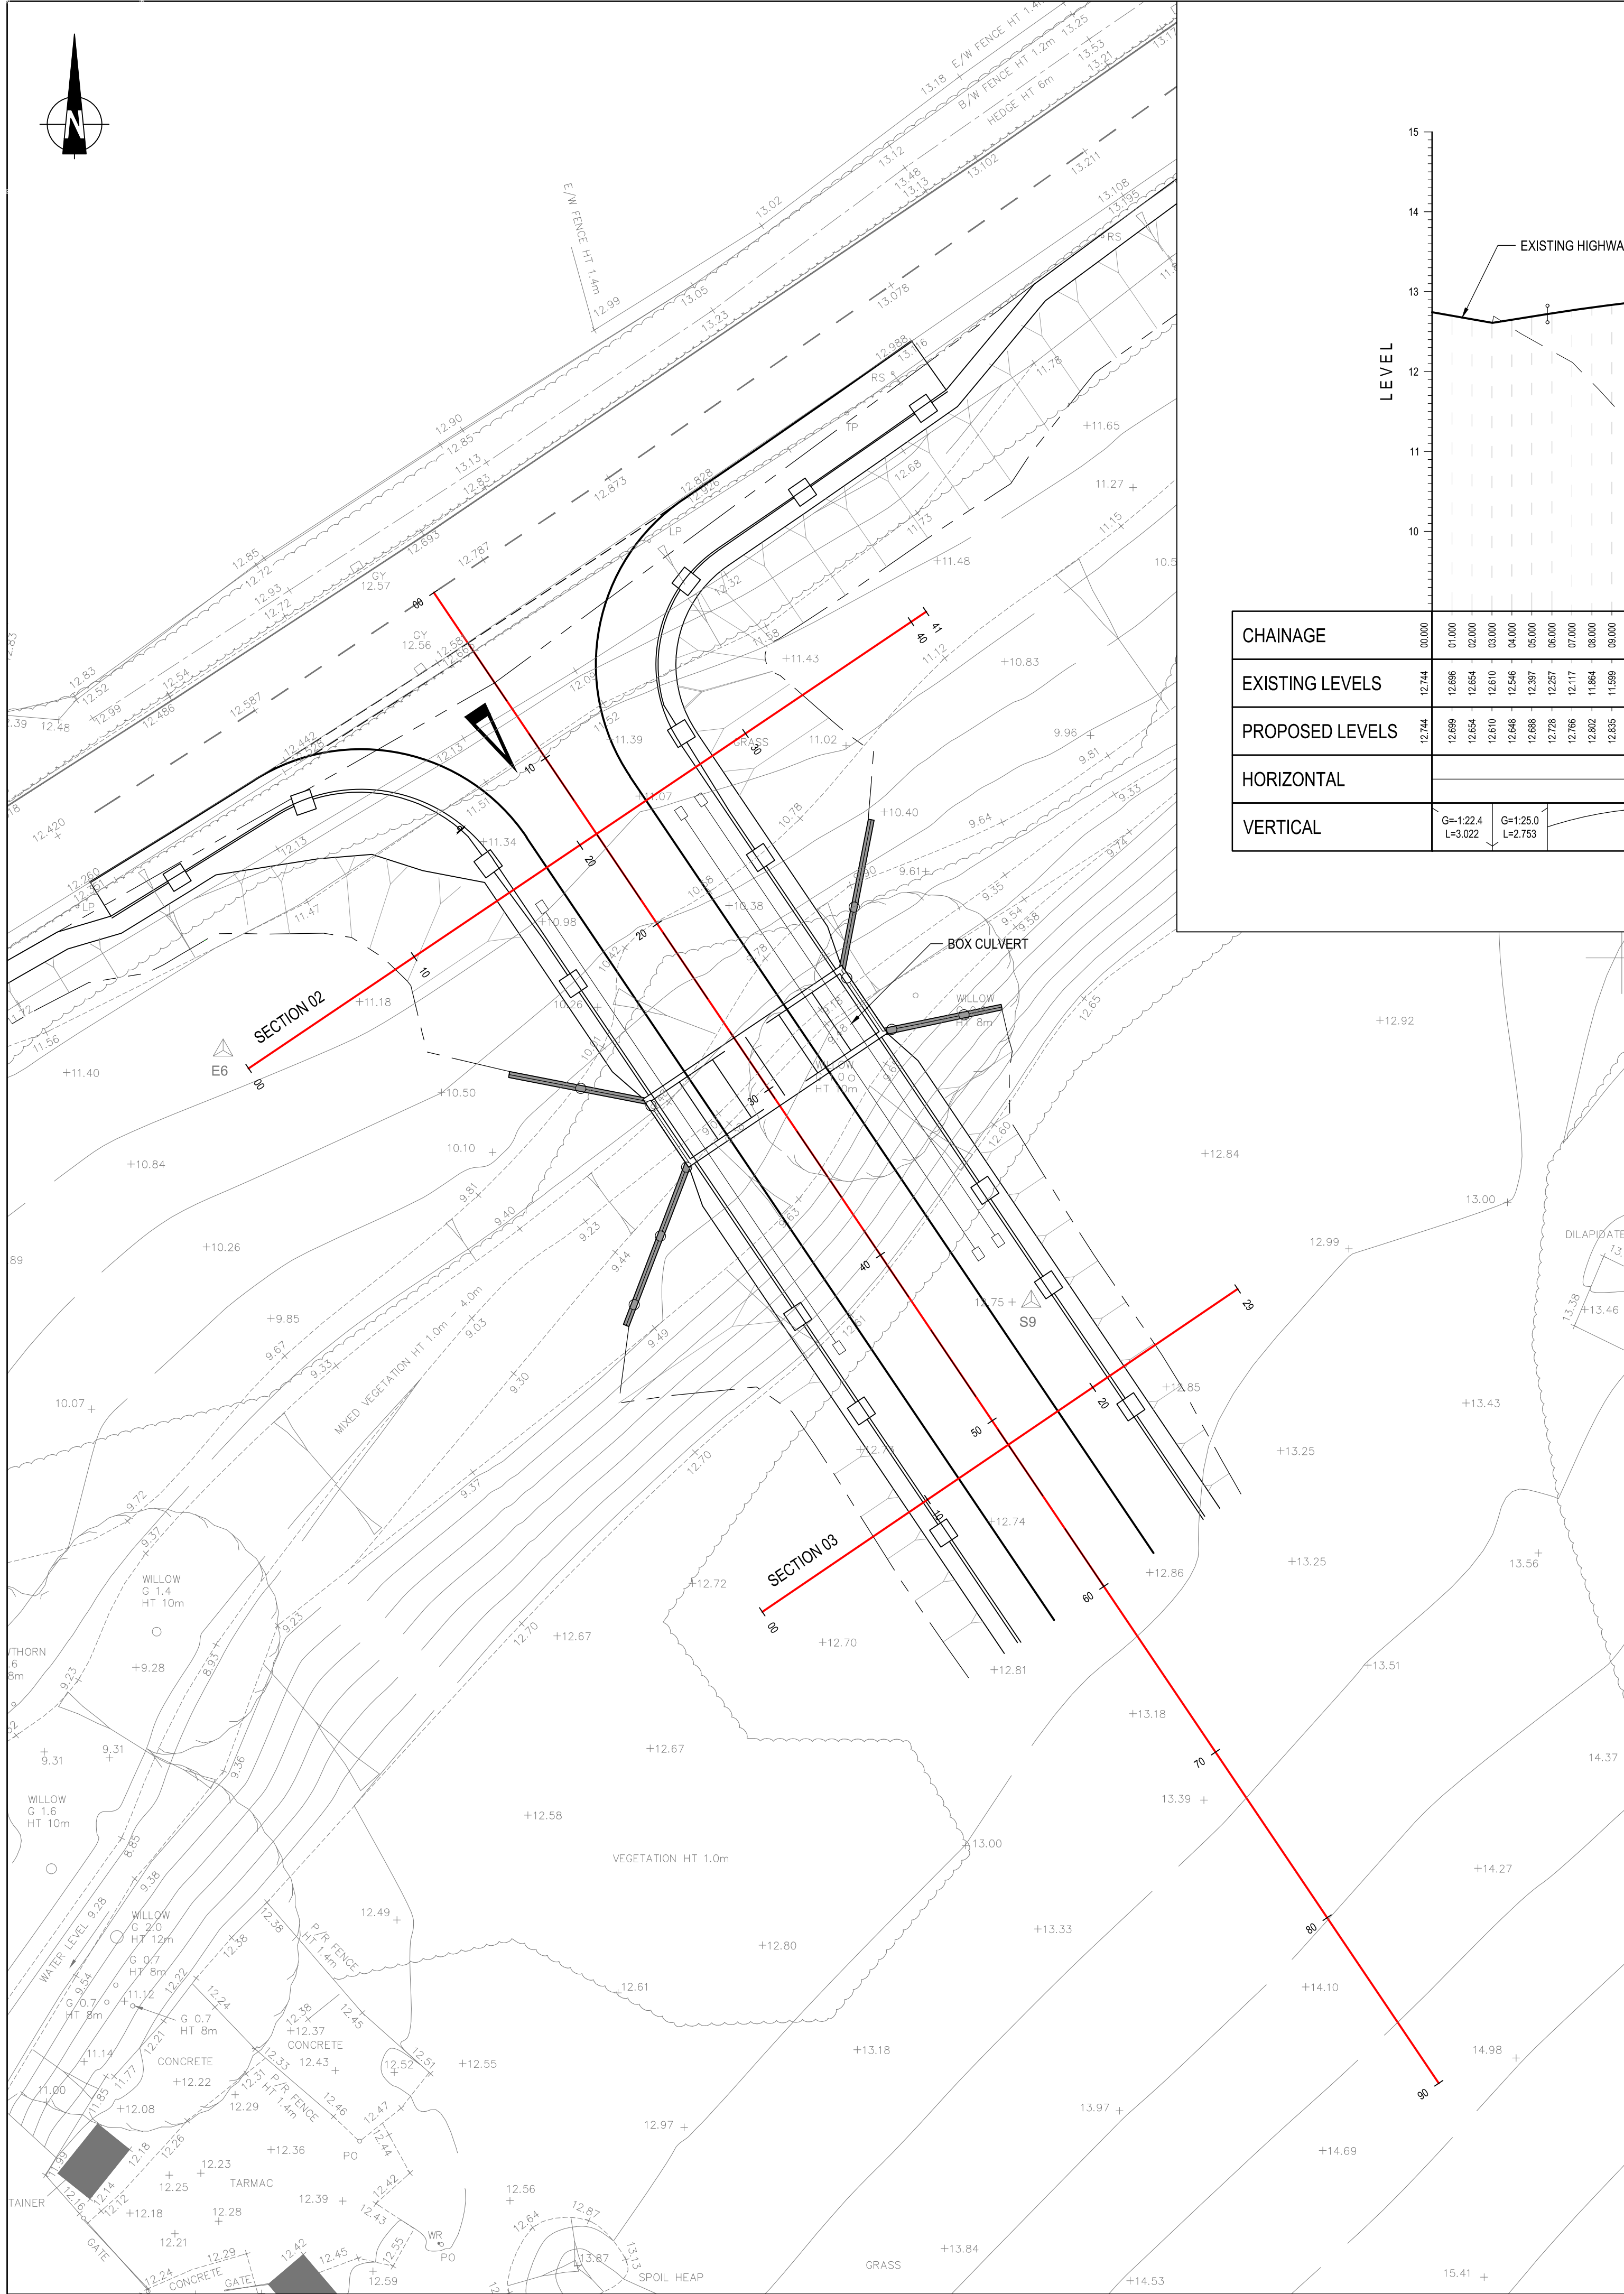

PROPOSED ACCESS CENTRELINE
SCALE: H 1:200, V 1:50. DATUM: 9.000

