

NOTES

- 0000.1 DO NOT SCALE THIS DRAWING. IF IN DOUBT PLEASE REQUEST FURTHER INFORMATION.
- 0000.2 ALL DIMENSIONS ARE IN METRES UNLESS NOTED OTHERWISE.
- 0000.3 THIS DRAWING IS TO BE READ IN CONJUNCTION WITH ALL OTHER RELEVANT CONTRACT DRAWINGS, CONSTRUCTION DETAILS AND SPECIFICATIONS.


KEY:

- PLANNING APPLICATION BOUNDARY
- OWNERSHIP BOUNDARY



ANGMERING

LOCATION PLAN
1:1250

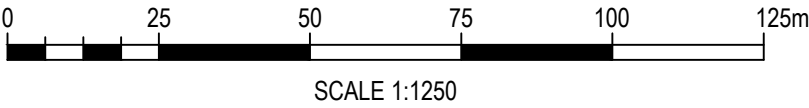

Mark	Revision		Date	Drawn	Chkd
					Appd

SCALING NOTE: Do not scale this drawing - any errors or omissions shall be reported to Stantec without delay.

UTILITIES NOTE: The position of any existing public or private sewers, utility services, plant or apparatus shown on this drawing is believed to be correct, but no warranty to this is expressed or implied. Other such plant or apparatus may also be present but not shown. The Contractor is therefore advised to undertake their own investigation where the presence of any existing sewers, services, plant or apparatus may affect their operations.

Drawing Issue Status
PLANNING

WATER LANE, ANGMERING
BOX CULVERT

SITE RED LINE PLAN

Client			  Stantec stantec.com/uk The copyrights to all designs and drawings are the property of Stantec. Reproduction or use for any purpose other than that authorised by Stantec is forbidden. READING Tel: 01189 500 761	
Date of 1st Issue	Designed	Drawn		
30.10.2020	GCP	GCP		
A1 Scale	Checked	Approved		
As Indicated	JWS	SM	Revision	
Drawing Number	Revision			
46353-STN-SBR-1772-DR-CB-0010	P01			