


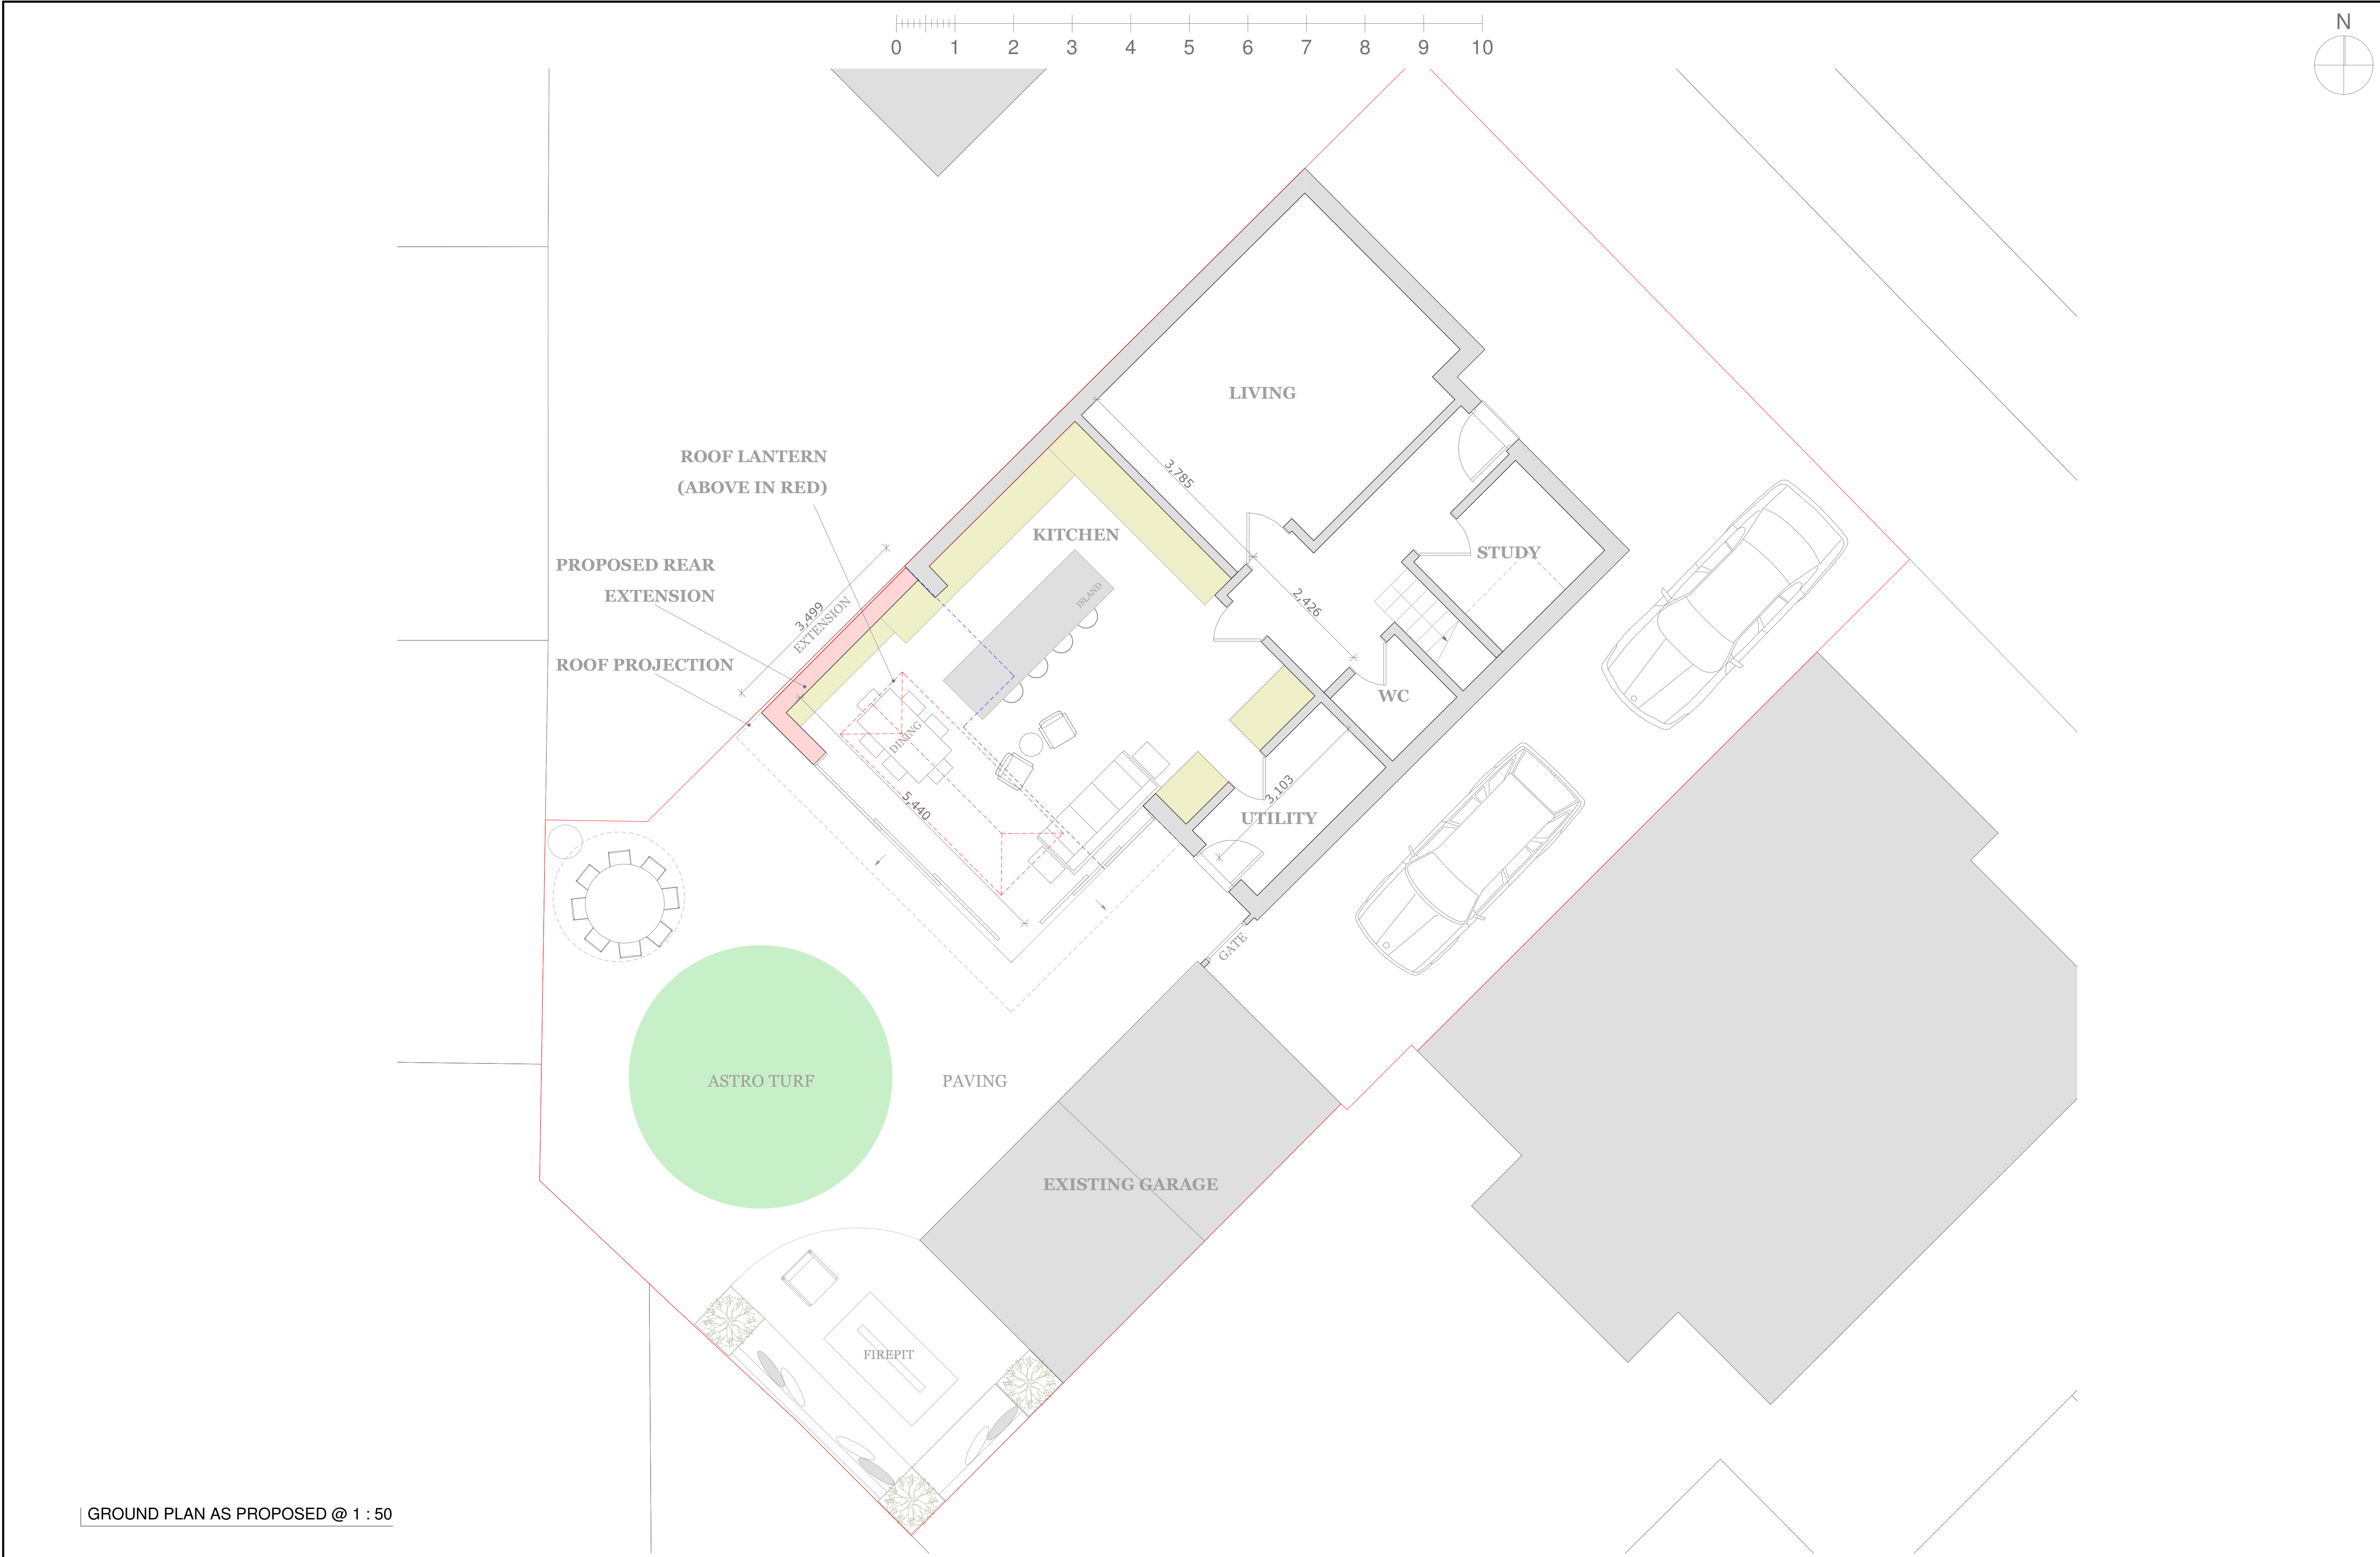

GROUND PLAN AS PROPOSED @ 1 : 50

Revision	Description