


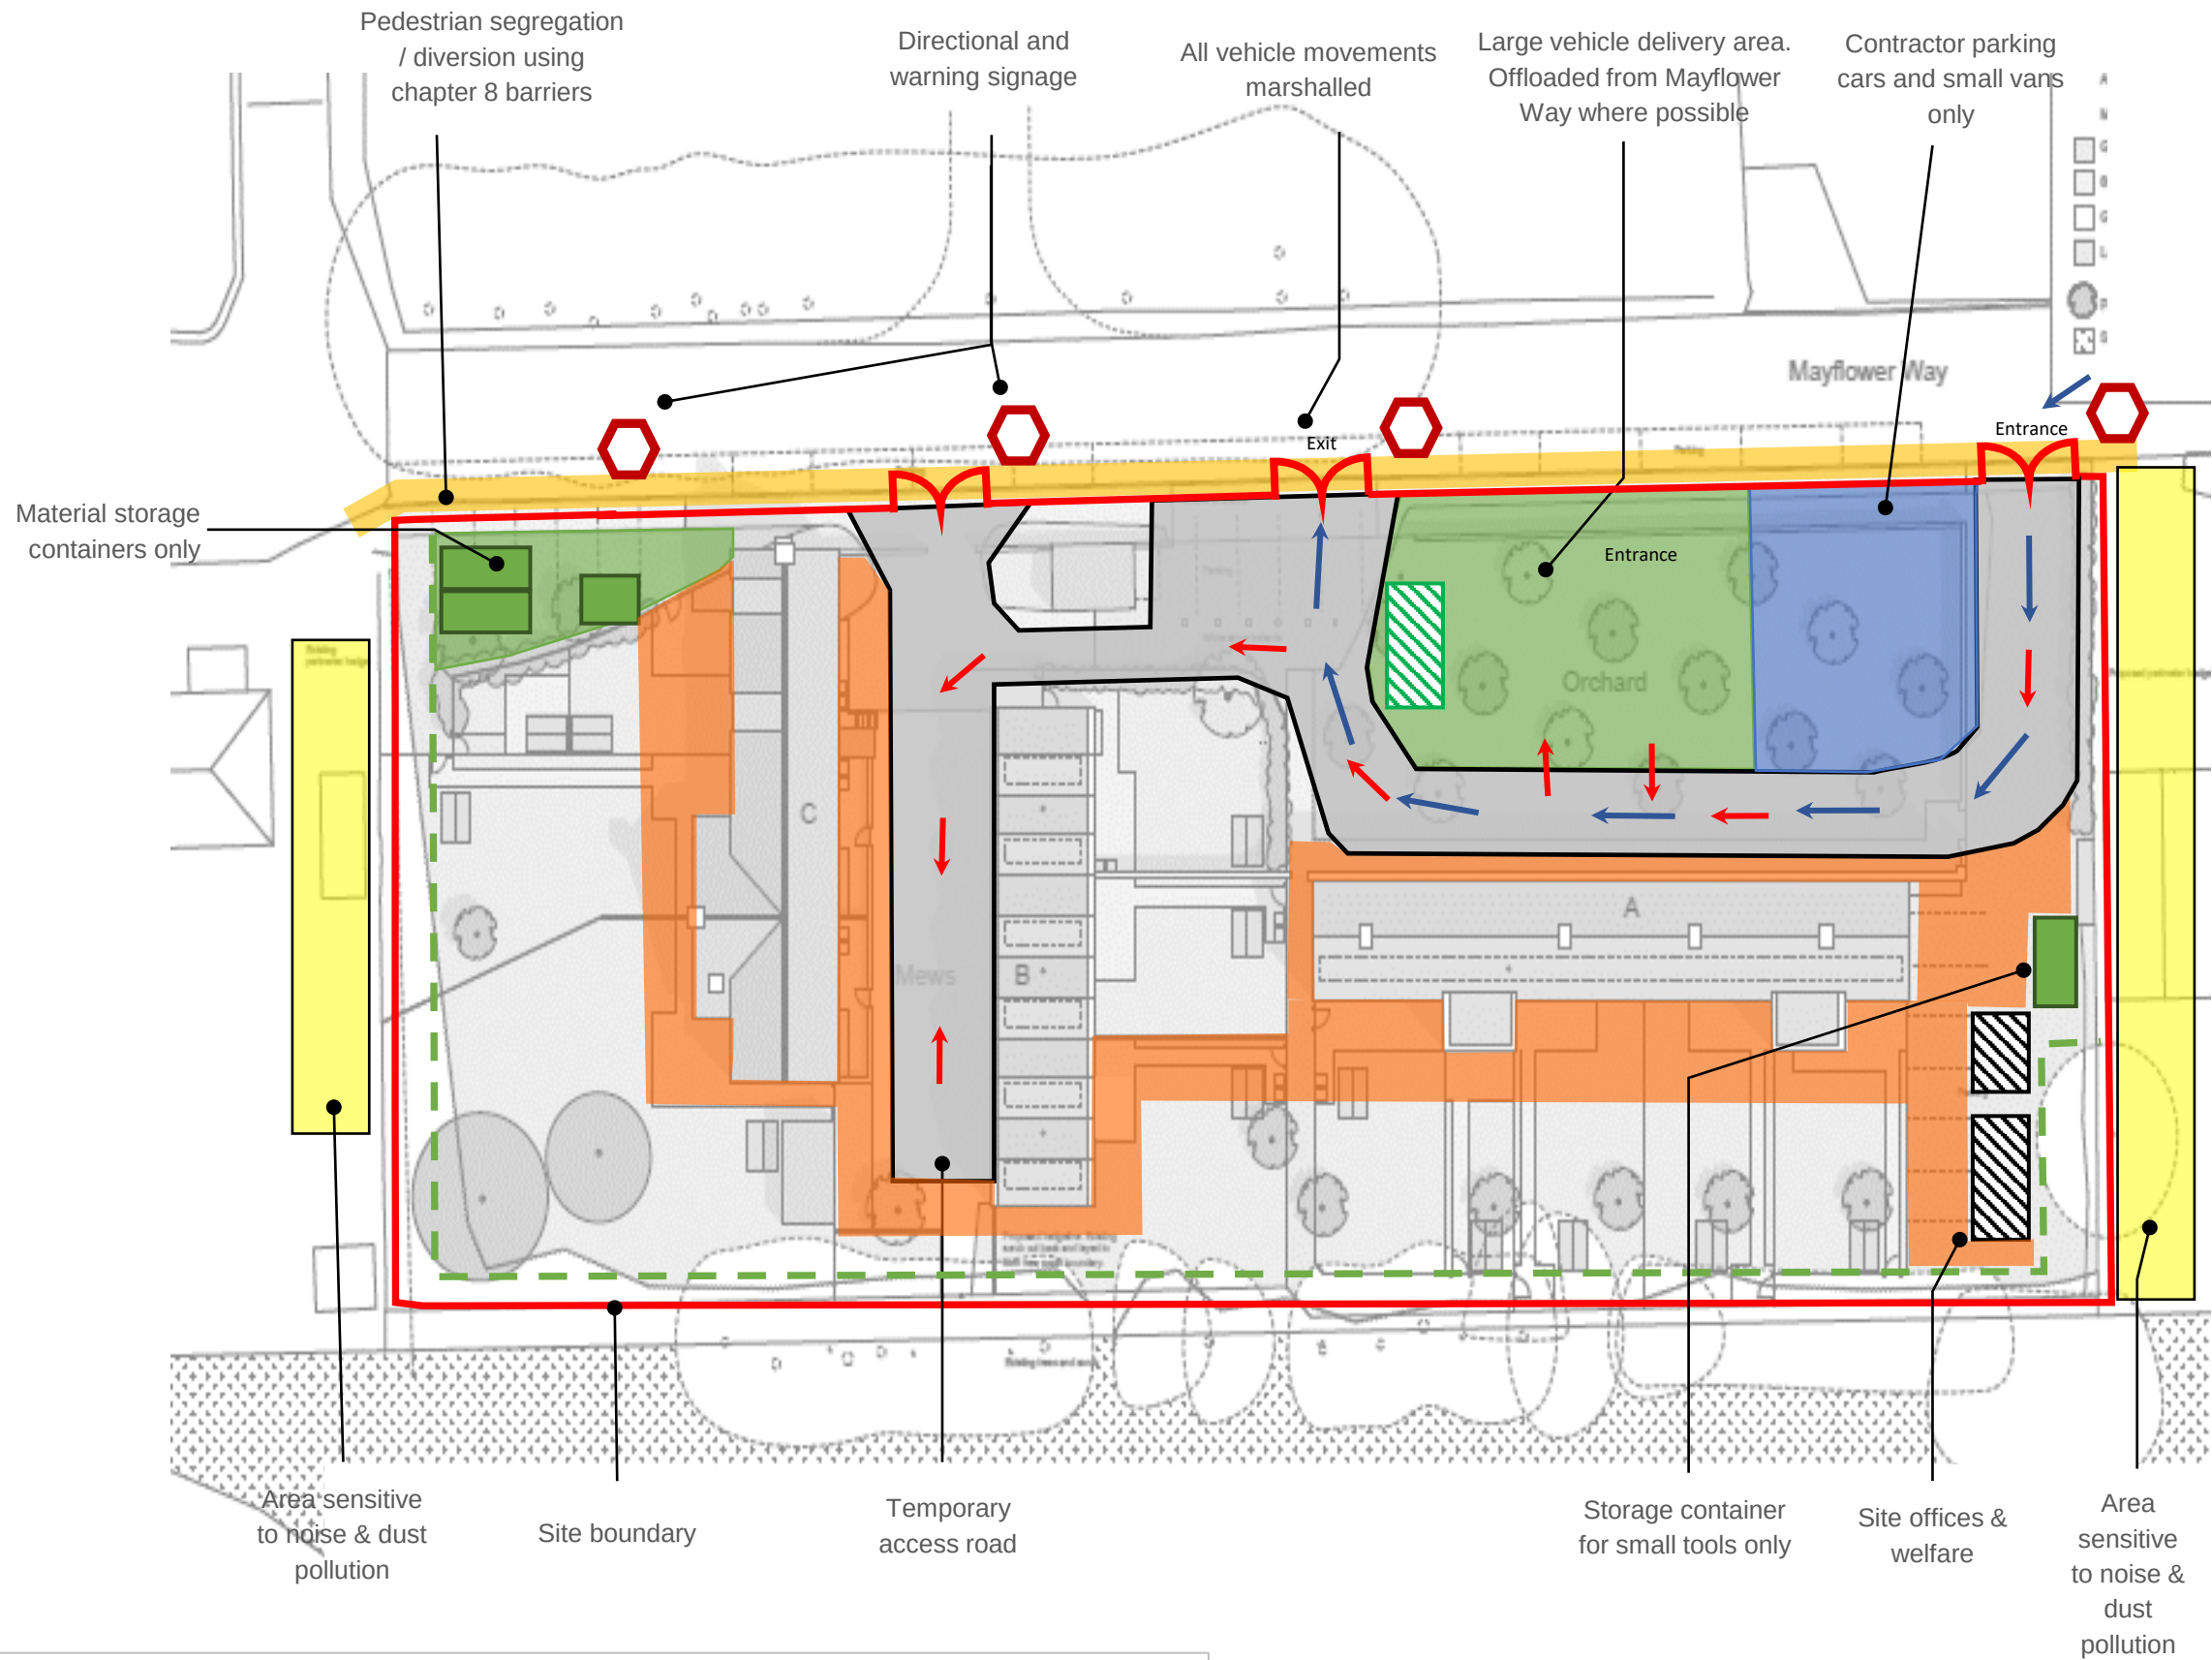

TRAFFIC MANAGEMENT PLAN

Road going vehicles will be separate from construction vehicles therefore keeping access roads clean and clear.

A portable wheel wash facility is kept on site should access road or highways require cleaning.

As and when required road sweepers will be employed to ensure highways are kept clean and tidy.

All contractors and suppliers have been notified not to deliver during school drop off and pick-up times to avoid any unnecessary congestion.

SIGNAGE

Our route to site is communicated to suppliers and subcontractors at Pre Order and Order stages and clearly sign posted.

Appropriate Safety, COVID, Warning and Directional signage is provided.

DELIVERIES

All deliveries will be planned and scheduled.

Plans will be communicated to our Supply Chain and rigorously implemented: unscheduled deliveries will be rejected.

Where possible deliveries before 0800 will be avoided given the close proximity of the local residents keeping noise pollutions to a minimum.

