


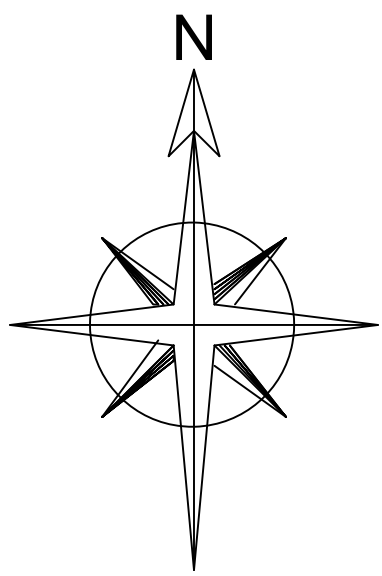

POTENTIAL TURNING HEAD

SUBSTATION

1:500
0 5m 10m 15m 20m 25m

KEY:

● Cycle store location

P1	FIRST ISSUE	29.01.26	RM	JS
Rev.	Amendments	Date	Dtg	CHK

Revisions



Project
CA00303 - ANGMERING, WATER
LANE NORTH PHASE 1A/B

Drawing
CYCLE STORE STRATEGY PLAN

Scales 1:500 At original size A0

Date JAN 26 Drawn by RM Checked by JS

Status REFERENCE

Dwg. No. 303.1.SHC.2000 Rev. P1

C:\CUSTOMER\CONTRIBUTOR\CA00303 - ANGMERING, WATER LANE NORTH PHASE 1A/B\DRAWING\CA00303 - ANGMERING, WATER LANE NORTH PHASE 1A/B\CYCLE STORE STRATEGY PLAN.dwg