


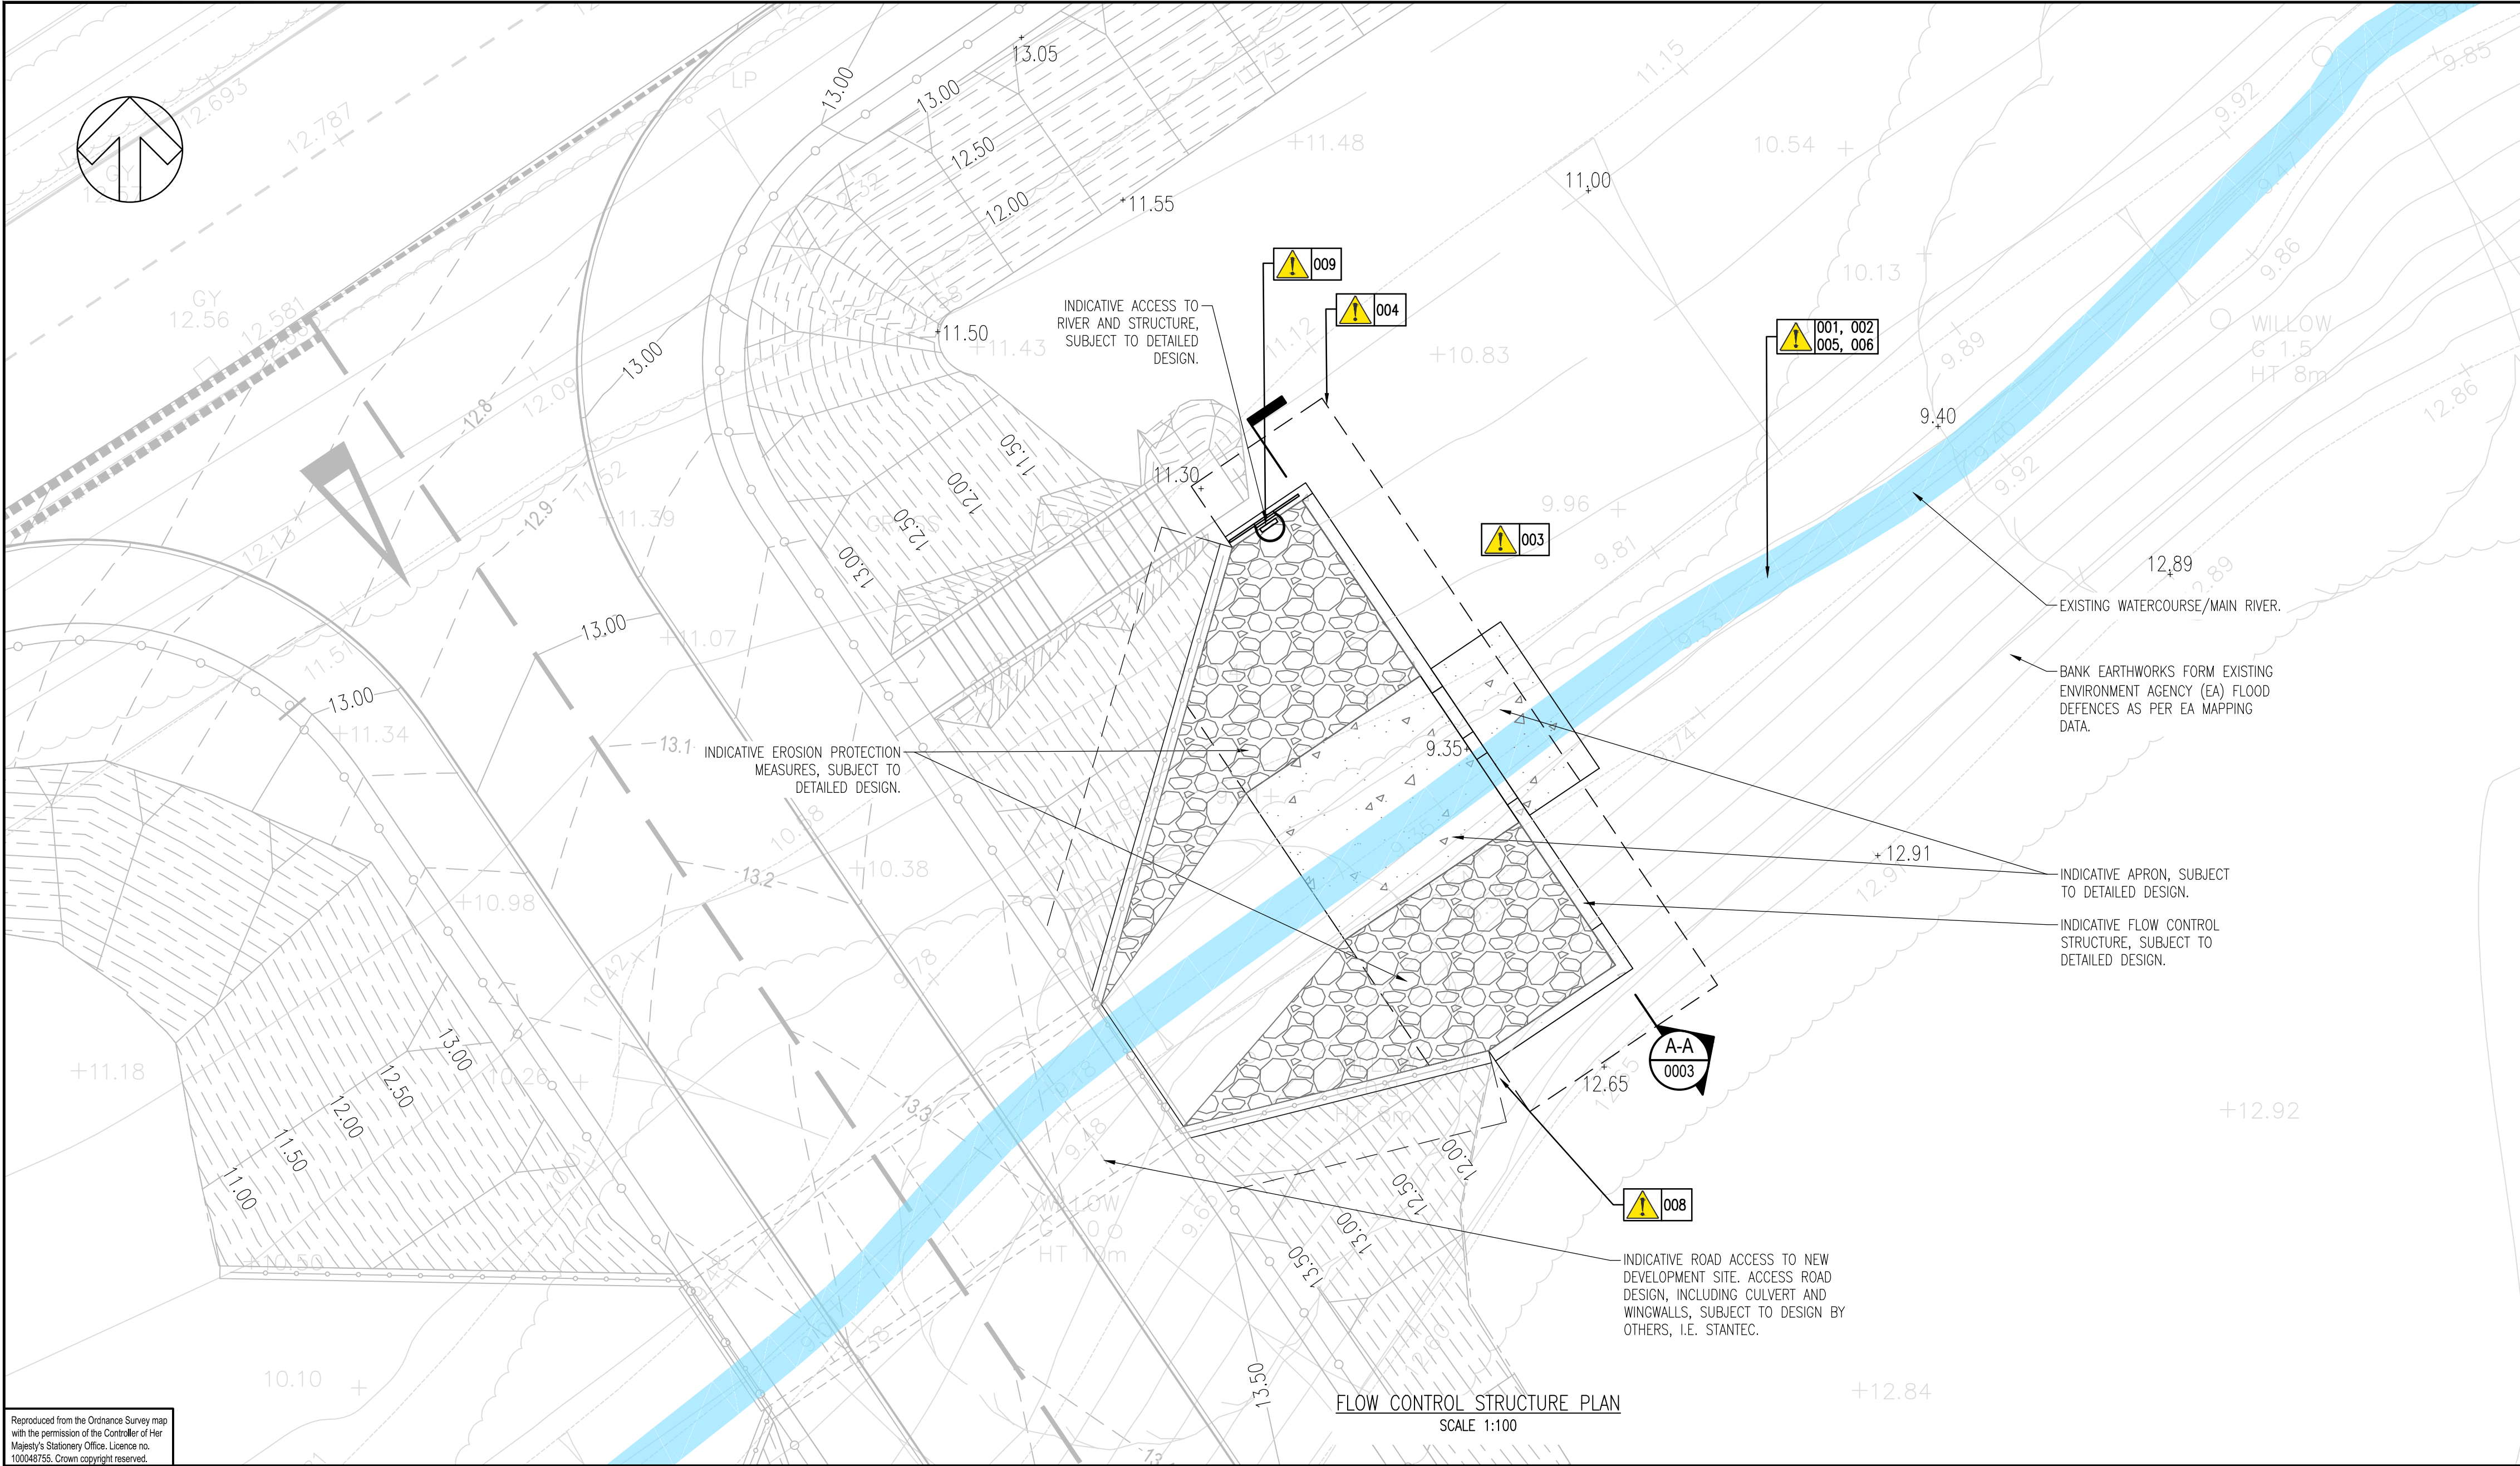

HEALTH AND SAFETY SYMBOLS LEGEND

- Indicates a residual risk requiring a compulsory action
- Conveys information about a residual risk
- Indicates a residual risk requiring a specific action to be avoided
- Warns of a residual risk or information that is unusual and cannot be designed out
- Indicates an environmental hazard

Site Related & Construction Risks
001: CONSTRUCTION ACTIVITIES TO BE CARRIED OUT WITHIN MAIN RIVER. RISK OF FALLING INTO MOVING WATER AND DROWNING.
002: POTENTIAL CONTACT WITH CONTAMINATED WATER WITHIN MAIN RIVER. RISK OF ACQUIRING DISEASES FROM WATER.
003: UN-SURVEYED OR UNMAPPED BURIED UTILITIES. RISK OF STRIKING UTILITIES DURING EXCAVATIONS.
004: LOCALISED DEEP EXCAVATIONS REQUIRED FOR STRUCTURE FOUNDATIONS. RISK OF TRENCH COLLAPSE.
005: HAZARDOUS SPILLS FROM MACHINERY OR GOODS VEHICLES. RISK OF POLLUTION TO MAIN RIVER.
006: CONSTRUCTION ACTIVITIES TO BE CARRIED OUT WITHIN MAIN RIVER. RISK OF HARM OR LOSS OF HABITAT FOR SENSITIVE ECOLOGY.
007: LIFTING, MOVING AND INSTALLATION OF HEAVY CONSTRUCTION EQUIPMENT OR MATERIALS. RISK OF DROPPING EQUIPMENT OR MATERIALS FROM HEIGHT.
008: FLOW CONTROL WEIR STRUCTURE TO BE CONSTRUCTED ADJACENT TO HIGHWAY CULVERT AND WINGWALL STRUCTURE. RISK OF STRUCTURAL FAILURE/COLLAPSE AS A RESULT OF UN-COORDINATED WORKS.

Operational & Maintenance Risks
009: ENCLOSURE FORMED BETWEEN UPSTREAM OF CULVERT AND WEIR WALL STRUCTURE FORMING CONFINED SPACE. WITH RESTRICTED ACCESS. RISK OF DROWNING.

Demolition & Environmental Risks

The table above is provided to assist the Principal Contractor to fulfill their obligations under the Construction Design & Management Regulations, 2015. It does not include residual risks that a competent Contractor will be aware of nor does it absolve the Principal Contractor of his legal responsibilities. For further hazard and risk information, refer to Design Risk Management Schedule (T446).

SAFETY HEALTH AND ENVIRONMENTAL INFORMATION BOX

DO NOT SCALE

- NOTES:
- ALL LEVELS ARE IN METERS AND TO ORDNANCE SURVEY DATUM NEWLYN.
 - ALL DIMENSIONS ARE IN MILLIMETERS UNLESS STATED OTHERWISE. DIMENSIONS SHOULD NOT BE SCALED FROM THIS DRAWING.
 - THIS DRAWING IS PURELY INDICATIVE AND SHOULD NOT BE USED FOR CONSTRUCTION PURPOSES.
 - PRE-DEVELOPMENT TOPOGRAPHIC SURVEY DATA BASED ON MKSURVEYS DATED SEPTEMBER 2019. DATA EXTRACTED FROM STANTEC'S DRAWING NO. H8150-CIV-1-4211.
 - PROPOSED DEVELOPMENT ACCESS ROAD AND CULVERT INFORMATION BASED ON STANTEC'S DRAWING NO. H8150-CIV-1-4211 REVISION P05.
 - FLOW CONTROL STRUCTURE HAS BEEN ALLOCATED A UNIQUE STRUCTURE REFERENCE BY WEST SUSSEX COUNTY COUNCIL (WSCC); REFERENCE AS FOLLOWS: 6107 - WATER LANE ATTENUATION WALL.
 - PROPOSED LEVELS SHOWN ARE INDICATIVE AND SUBJECT TO DETAILED DESIGN.
 - PROPOSED FLOOD ALLEVIATION SCHEME FEATURES, INCLUDING STRUCTURES AND ASSOCIATED ASSETS, ARE INDICATIVE AND SUBJECT TO DETAILED DESIGN.

UNTIL TECHNICAL APPROVAL HAS BEEN OBTAINED FROM THE RELEVANT LOCAL AUTHORITIES OR STATUTORY BODIES, IT SHOULD BE UNDERSTOOD THAT ALL DRAWINGS ARE ISSUED AS PRELIMINARY AND NOT FOR CONSTRUCTION. SHOULD THE CONTRACTOR AND / OR EMPLOYER COMMENCE WORK PRIOR TO APPROVAL BEING GIVEN, IT IS ENTIRELY AT THEIR OWN RISK

Reproduced from the Ordnance Survey map with the permission of the Controller of Her Majesty's Stationery Office. Licence no. 100048755. Crown copyright reserved.

P01	28/07/2021	JPS	FIRST ISSUE	BV	BV
REV	DATE	BY	DESCRIPTION	CHK	APP

DRAWING STATUS: S2 - FOR INFORMATION

wsp

Mountbatten House, Basing View, Basingstoke, RG21 4HJ, UK
T+ 44 (0) 1256 318 800, F+ 44 (0) 1256 318 700
wsp.com

CLIENT: WEST SUSSEX COUNTY COUNCIL

ARCHITECT: -

SITE/PROJECT: ANGMERING

TITLE: FLOOD ALLEVIATION SCHEME - WATER LANE
INDICATIVE FLOW CONTROL STRUCTURE
PLAN & SECTION

SCALE @ AT: AS SHOWN	CHECKED: BV	APPROVED: BV
PROJECT NO: 70072274	DESIGNED: JPS	DRAWN: JPS
		DATE: July 21

DRAWING No: ANG-WSP-XX-ZZ-DR-D-0003	REV: P01
-------------------------------------	----------

© WSP UK Ltd