



97cm

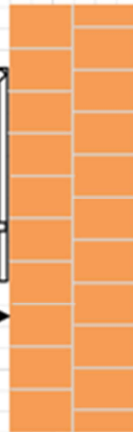


167.5

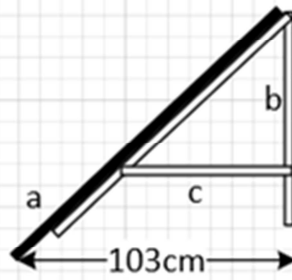

80cm



c

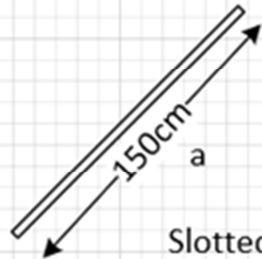

a



100cm

Slotted Angle lengths