


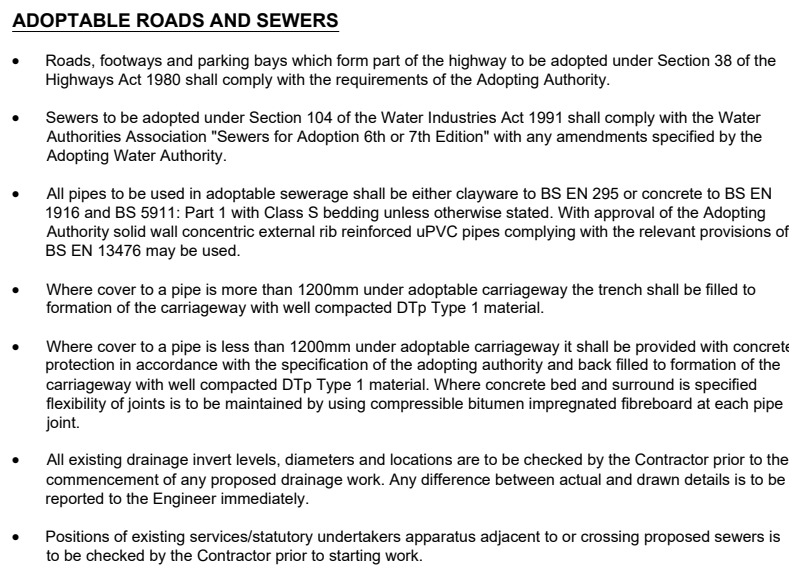

B	Long sections updated to suit latest drainage strategy.
A	Long Section updated to suit Vertical Alignment and Drainage Strategy
-	First Issue
Rev	



PERSIMMON
Together, we make a home

Dappers Lane, Angmering
West Sussex

Sheet 1 of 3

Drawn	LH
Checked	
Drawing	

20079 - 201 B


BANNERS GATE
CIVIL, STRUCTURAL & ARCHITECTURAL DESIGN SERVICES
10-11 Birmingham Street, Holborn, West Midlands B6B 3HN
Tel: 0121 667 1500 Fax: 0121 667 1501
E-mail: mail@bannersgate.com