


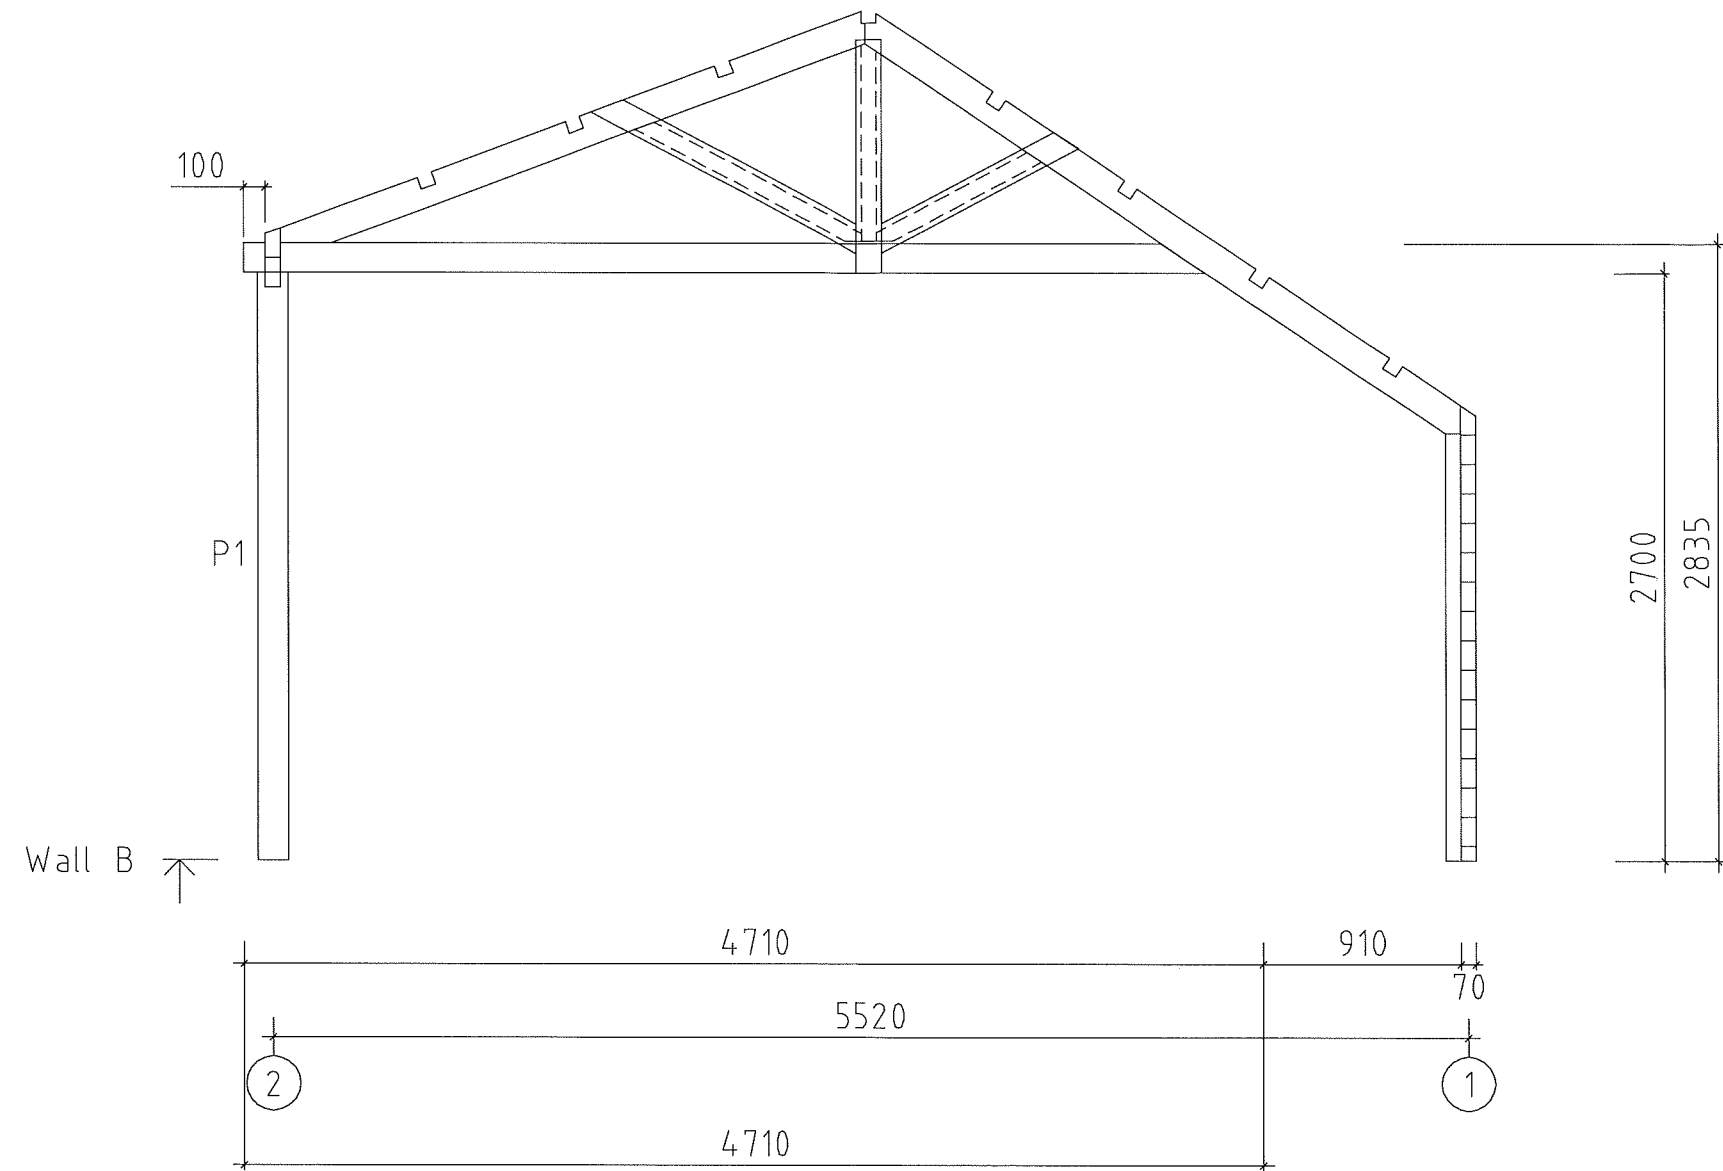

Code	2017-472	Sheet	3
Drawing	Wall B	Scale	1:50
Material	7.0x13.5	Date	16.08.2017
Designed by	Tuindeco	File	2017-472.dwg