


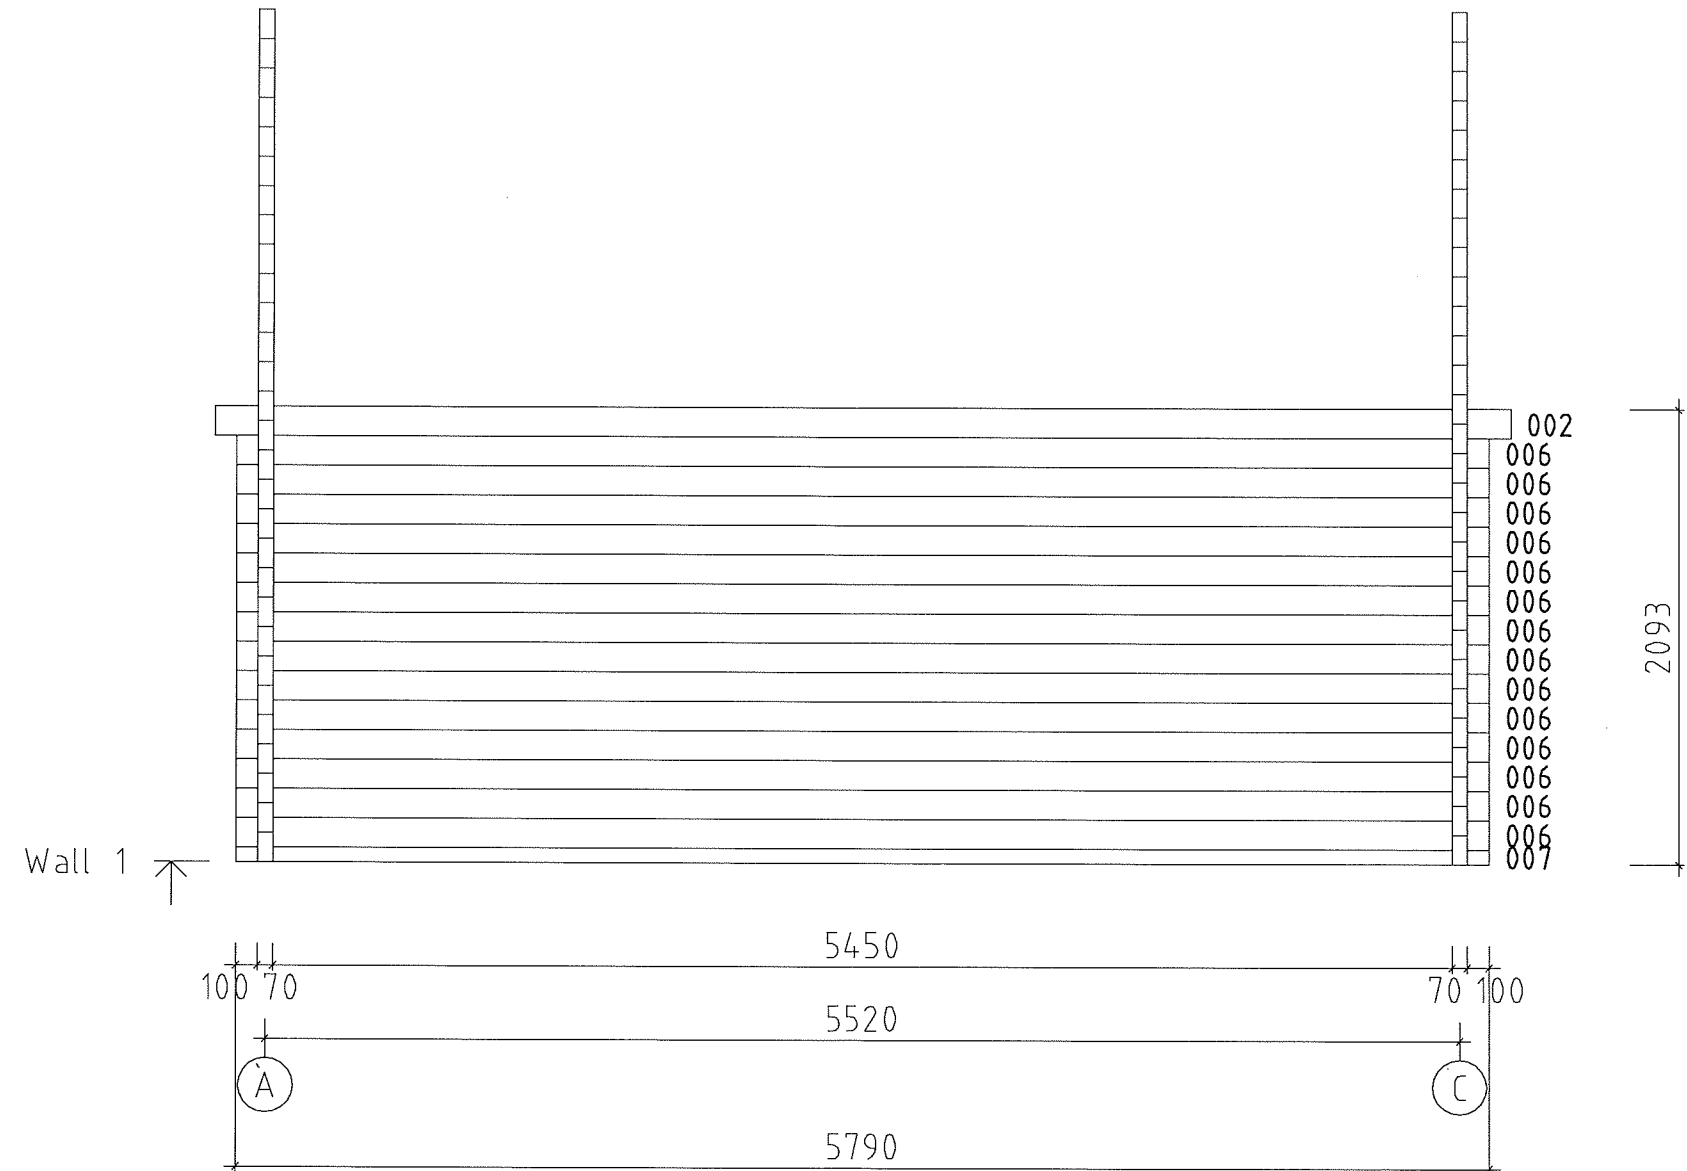

|             |          |       |              |
|-------------|----------|-------|--------------|
| Code        | 2017-472 | Sheet | 5            |
| Drawing     | Wall 1   | Scale | 1:50         |
| Material    | 7.0x13.5 | Date  | 16.08.2017   |
| Designed by | Tuindeco | File  | 2017-472.dwg |