


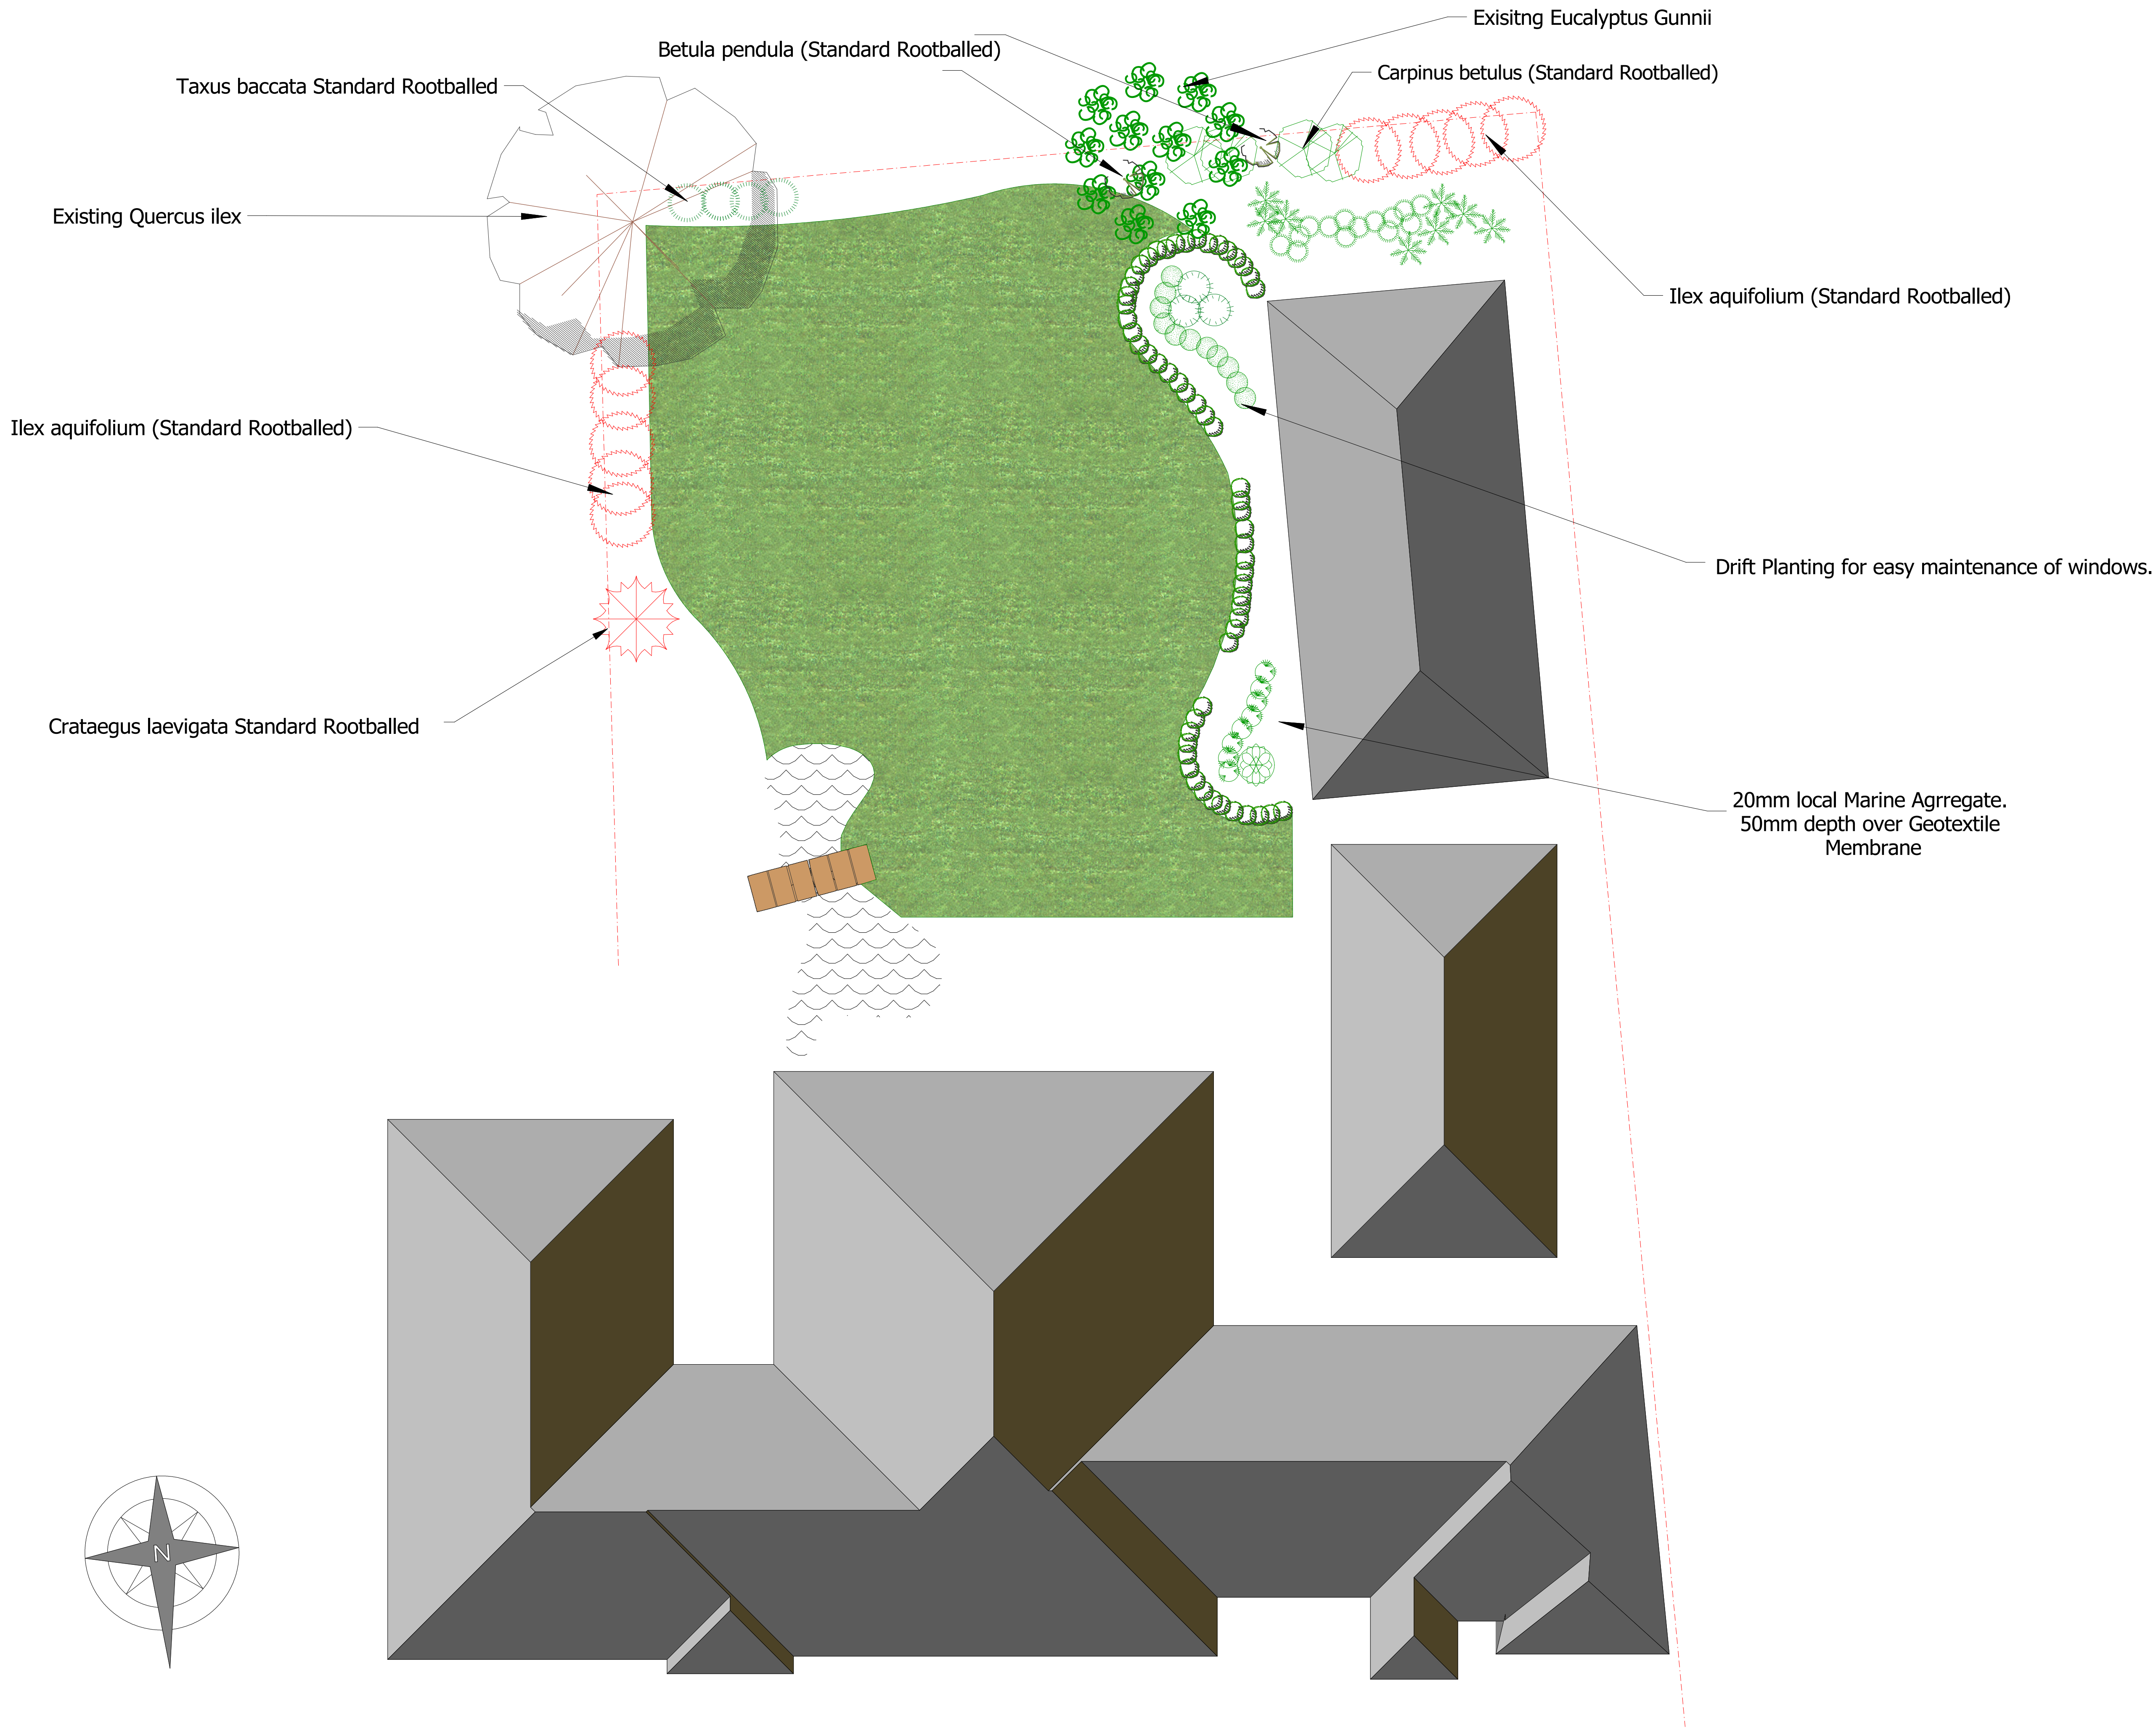

Legend

Botanical Name	Common Name	Qty	Size
Flower, Grass			
Pennisetum	Grass, Hameln	11	2 Litre
Flower, Perennial			
Dryopteris filix-mas	Fern, Wood or Male	8	3 litre
Shrub, Evergreen Broadleaf			
Buxus microphylla 'Emerald Jewel'	Boxwood 'Emerald Jewel'	57	3.0 litre
Euphorbia mellifera	Crown of Thorns - Rosie	3	7.5 litre
Fatsia japonica	Aralia, Japanese seiboldia	1	3.0 litre
Pittosporum 'Tom Thumb'	Pittosporum 'Tom Thumb'	8	5.0 Litre.
Shrub, Evergreen Conifer			
Taxus baccata	Yew, English spreading	5	1.8m Rootballed
Tree, Deciduous			
Betula pendula	Birch, European White	2	Standard
Carpinus betulus	Hornbeam, European	4	Standard
Crataegus laevigata	Hawthorn, English	1	Standard
Tree, Evergreen			
Ilex aquifolium	Holly, English	10	Standard

Landscape Design by:

Steve White
County Landscapes Ltd

Date: 30/01/2018

Landscape Plan:

CLS/446D
Angmering Manor Soft Landscaping

Scale: 1:100

Revision #:
1