



Frame colour RAL 9016 | Pattern 3-831

I 2000/K 2000/N 2000

Proven technology, timeless design

The I 2000 and K 2000 cassette-awnings are true classics. With these weinor offers solutions for any type of building – available with or without a back profile. The N 2000 was especially designed for alcoves, shop fronts and niche installations.


I 2000/K 2000/N 2000 – Highlights and features



Flexible all-rounders for any facade

With its classic proportions and extensively tested concept, this cassette-awning is the ideal fit for any type of building.


- 1-unit systems up to 7 m in width with 4 m projection
- durable and very quiet weinor LongLife arm (10-year warranty)

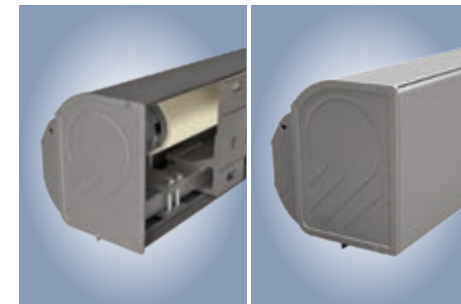

Perfect protection and versatile installation

Once the awning is retracted, both the fabric and the mechanical parts are safely protected inside the cassette. A number of versions are available depending on where the awning is to be fitted.

- K 2000 with fully closed cassette for any type of building
- I 2000 without rear wall profile, for wall installation

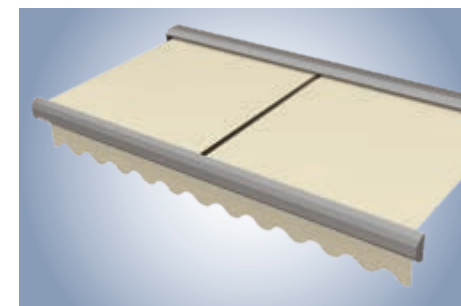

Multi-section units for large patios

2-unit coupled systems that open and retract by means of a motor are a good option for especially large patios.

- for sun protection up to 12 m wide and a projection of up to 4 m
- continuous fabric, or jockey cover to join two sections of fabric



N 2000 – the specialist awning for niche installations

The ultraflat front profile on the N 2000 makes it the ideal choice for installation in facade niches.

- front profile fits flush with the wall or facade
- tilting arm closure assembly ensures the front profile closes very precisely

I 2000/K 2000

max. width	max. projection
700 cm/1,200* cm	400 cm

* 2-unit systems

N 2000

max. width	max. projection
600 cm	350 cm