


REVISION: —

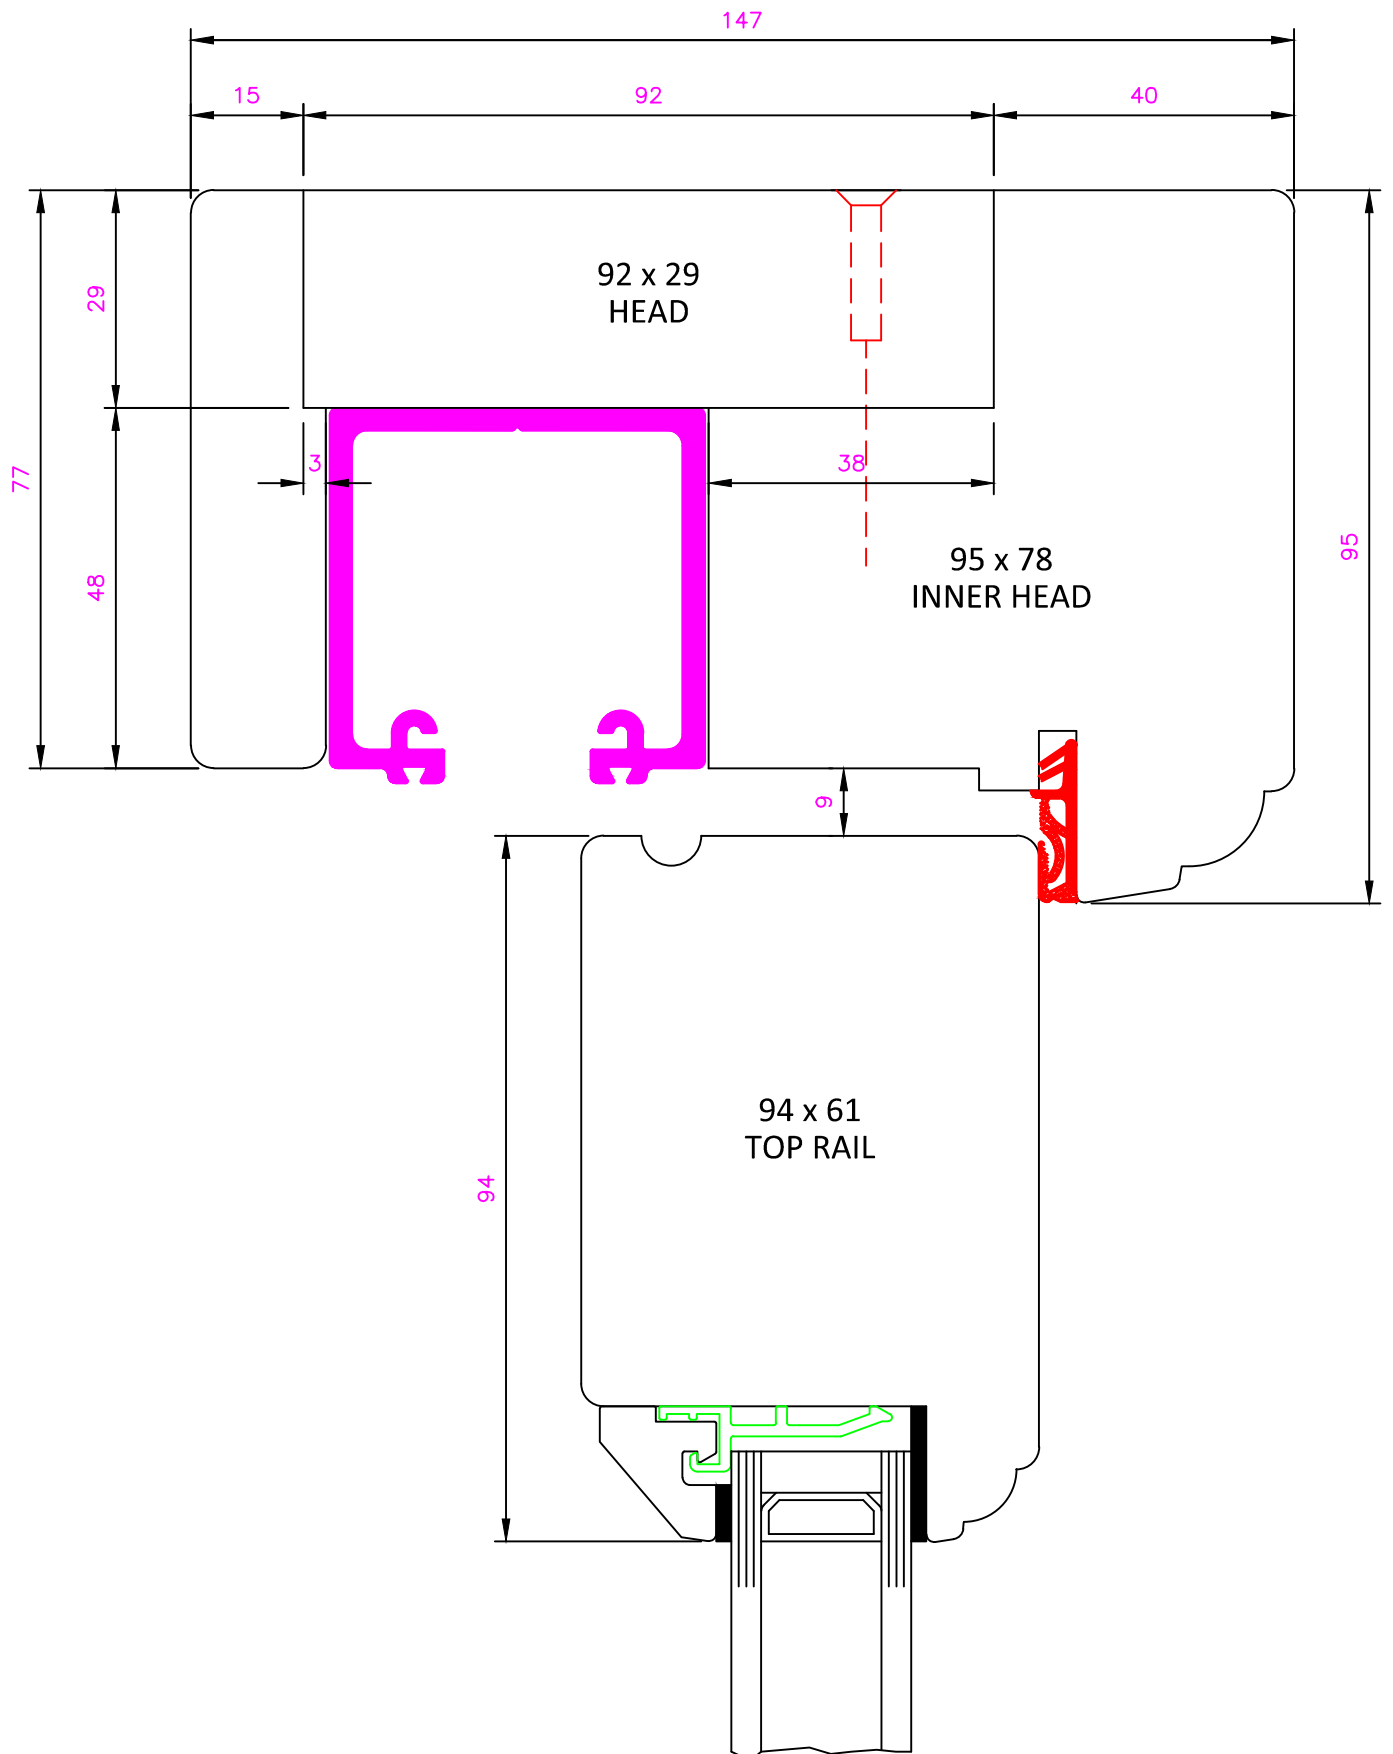

**INPUT
JOINERY**

Tel: 01264 771900
E-Mail: info@inputjoinery.co.uk

CUSTOMER:

DRAWING TITLE: DETAIL OF SLIDING FOLDING DOOR HEAD


DATE:

DRAWING NUMBER:

DRAWN BY: SM

SCALE: 1:1

REVISION:

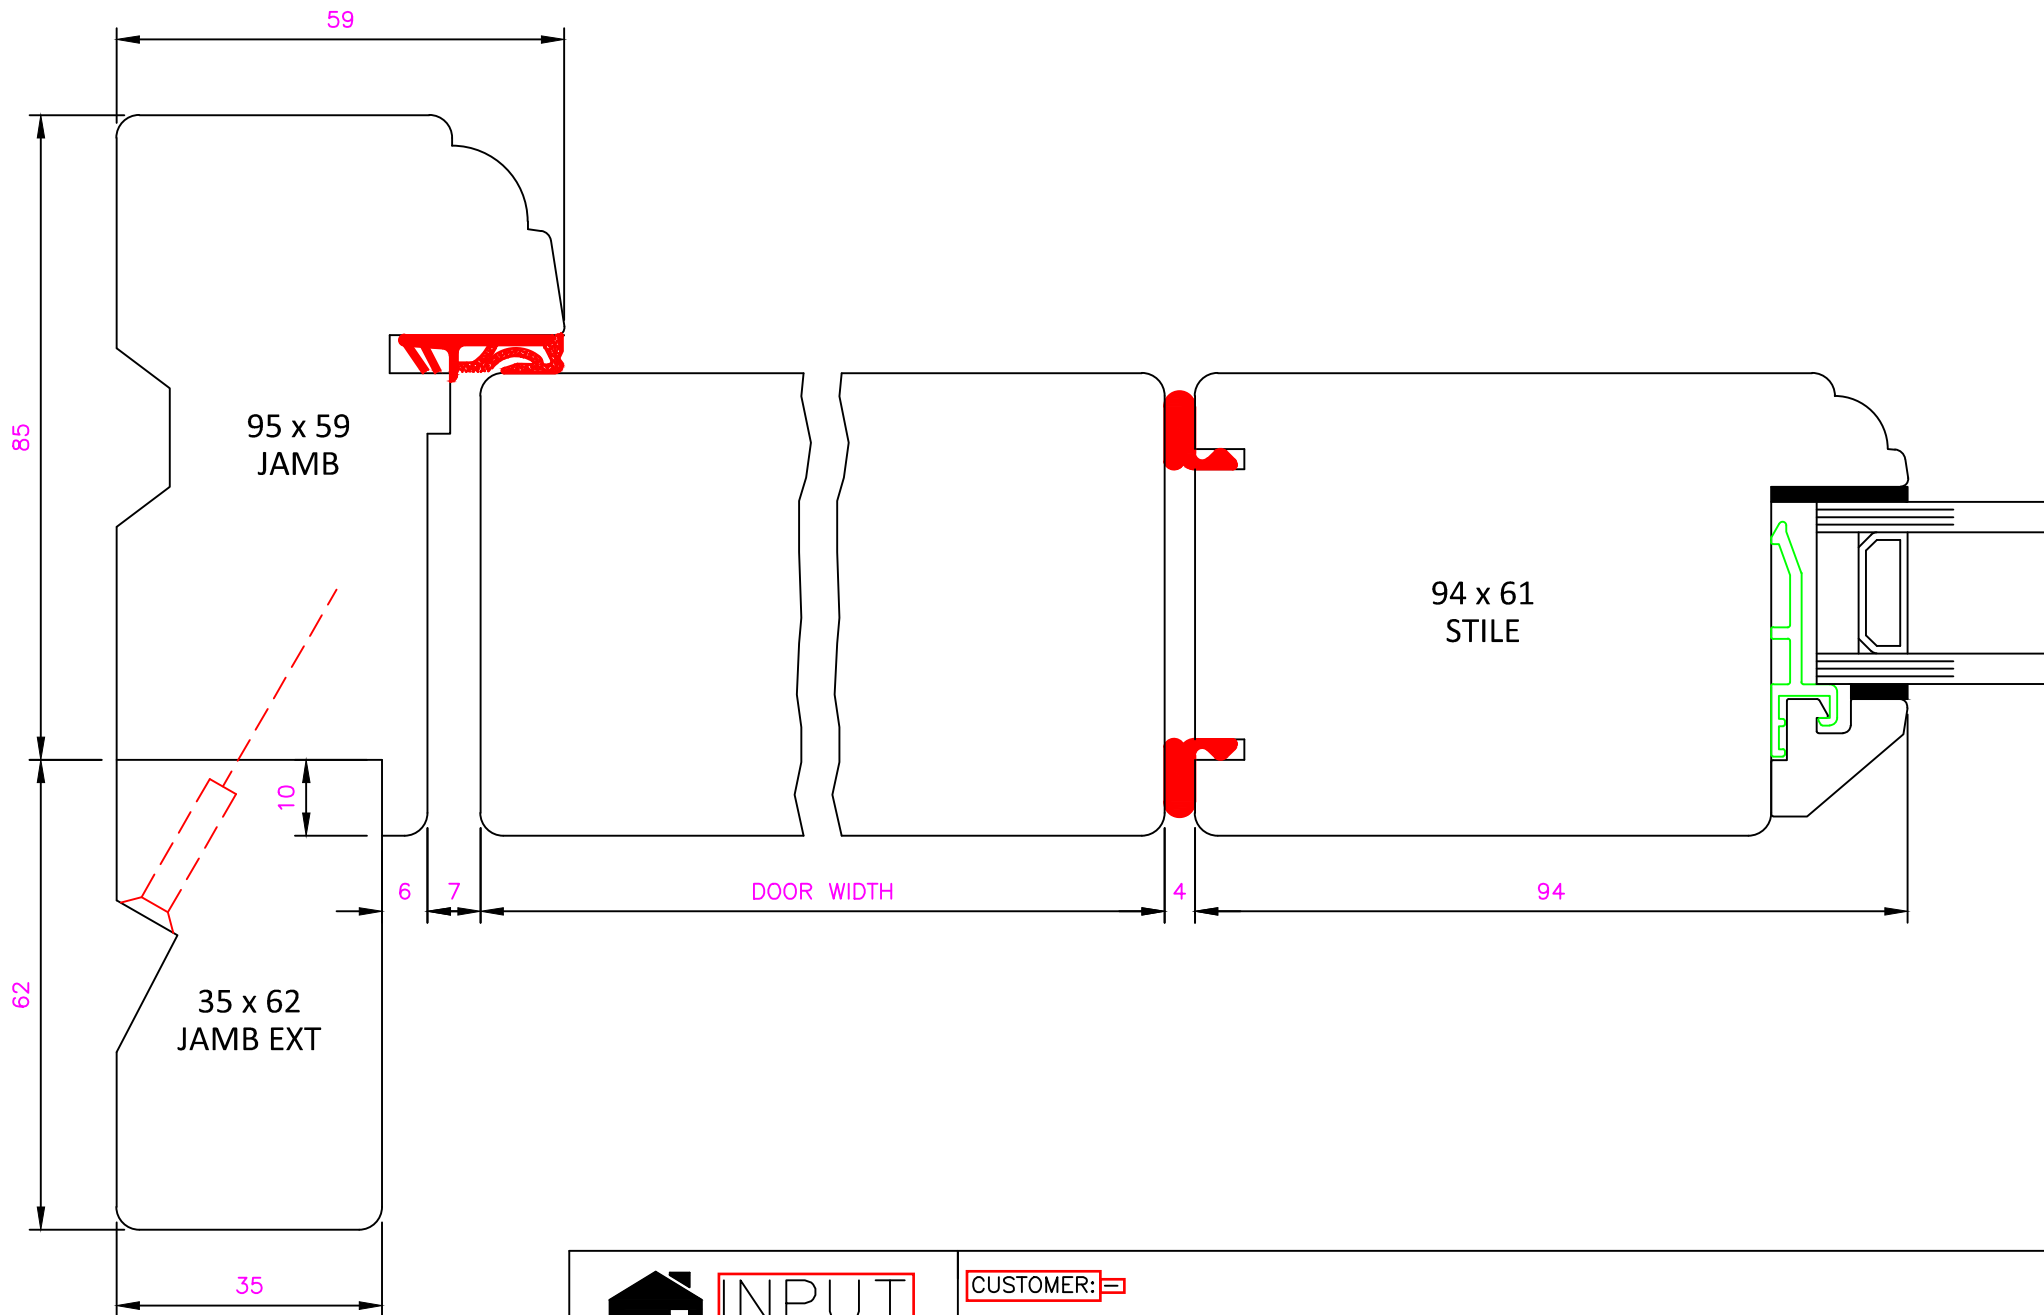

**INPUT
JOINERY**

Tel: 01264 771900
E-Mail: info@inputjoinery.co.uk

CUSTOMER:

DRAWING TITLE:

DATE:

DRAWING NUMBER:

DRAWN BY:

SCALE:

REVISION: