


LIGHTING KEY

Street lighting to be in accordance with the design approved by West Sussex County Council.
Columns
6.0m straight shaft (no outreach bracket),
71P/PSX 700 polysiloxane and Amercoat
4560 CF epoxy glass flake
Colour as specified by the Authority
Lanterns
Philips/WRLT 'Mini Luma' post top mounted,
12-20 LED, 1.4Klm
upwards (other lumen outputs may be required for design), Cool White,
wired for Dali control and fitted with
Mayflower six pin NEMA socket,
post-top mounted, maximum tilt 5
degrees. Lanterns are to be supplied
with manufacturers 25 year warranty.
Switch Controls
Mayflower Complete Lighting Control DALI
internal Node in each
lantern. Switching to 35/18 part night
(12-5:30 off or Dimmed to 60%
light output)

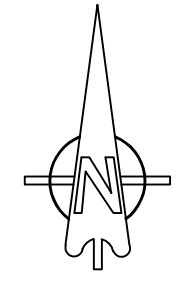

REV. A		DATE	DESCRIPTION	INITIALS
09/11/17			Lighting updated and lux levels added	
Client		Project West End Nursery, Angmering		
Title		Street Lighting Plan Sheet 1		
Scale		1:200@A0	Date	March 16
Checked		KTG	Drawn	HJS
Drawing No.		5356:42		Rev
		A		

MJA CONSULTING
CIVIL AND STRUCTURAL ENGINEERS
Monarch House, Barton Lane,
Aldington, Chichester, PO20 9NB
Tel: 01253 555173
Fax: 01253 523226