


LIGHTING KEY

Street lighting to be in accordance with the design approved by West Sussex County Council.
Columns
6.0m straight shaft (no outreach bracket),
Coating Amercoat
71P/PSX 700 polysiloxane and Amercoat
4560 GF epoxy glass flake
Colour as specified by the Authority
Lanterns
Philips/WRLT 'Mini Luma' post top mounted,
12-20 LED, 1.4Klm
upwards (other lumen outputs may be required for design), Cool White,
wired for Dali control and fitted with
Mayflower six pin NEMA socket,
post-top mounted, maximum tilt 5
degrees. Lanterns are to be supplied
with manufacturers 25 year warranty.
Switch Controls
Mayflower Complete Lighting Control DALI
internal Node in each
lantern. Switching to 35/18 part night
(12-5:30 off or Dimmed to 60%
light output)

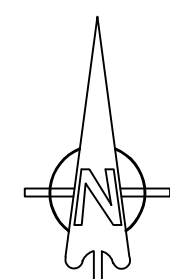

PRELIMINARY

REV. No.	DATE	DESCRIPTION	INITIALS
Client			
Project	West End Nursery, Angmering		
Title	Street Lighting Plan Sheet 2		
Scale	1:200@A0	Date	Nov 17
Checked	KTG	Drawn	JS
Drawing No.	5356:61	Rev	

MJA CONSULTING
CIVIL AND STRUCTURAL ENGINEERS
Monarch House, Barton Lane,
Aldington, Chon, OX44 3NB
Tel: 01235 555173
Fax: 01235 523226

