


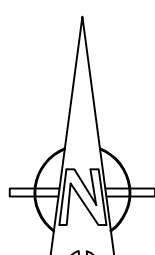

LIGHTING KEY

Street lighting to be in accordance with the design approved by West Sussex County Council.
Column:
6.0m shaft (no outreach bracket), Coating Amercoat
71P/PSX 700 polysiloxane and Amercoat 4560 CF spray glass flake
Colour as specified by the Authority
Lanterns
Philips WTL Mini Luma post top mounted, 12-20 LED, 1.41km
upwards (other lantern outputs may be required for design), Cool White, wired for Dali control and fitted with Mayflower six pin NEMA socket, post-top mounted, maximum tilt 5 degrees. Lanterns are to be supplied with manufacturers 25 year warranty.
Switch Controls
Mayflower Complete Lighting Control DALI internal Node in each
Lantern. Switching to 35/18 part night (12-5:30 off or Dimmed to 60% light output)



PRELIMINARY

REV. No.	DATE	DESCRIPTION	INITIALS
Client			
Project	West End Nursery, Angmering		
Title	Street Lighting Plan Sheet 4		
Scale	1:200 @ A0	Date	Nov 17
Checked	KTG	Drawn	JS
Drawing No.	5356:63	Rev	

MJA CONSULTING
CIVIL AND STRUCTURAL ENGINEERS
Monarch House, Barton Lane,
Aldington, Chichester, PO19 1NB
Tel: 01253 555173
Fax: 01253 523226