


SHEET 1

SHEET 2

© ABLEY LETCHFORD PARTNERSHIP LTD.
This drawing should not be reproduced without consent.


GENERAL NOTES:
1. Do not scale.
2. Refer to all other Project Drawings and supporting notes.

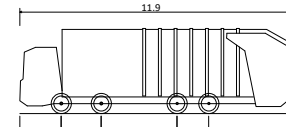

WSCC Large Refuse Vehicle (4 axle)
Overall Length 11.900m
Overall Width 2.500m
Overall Body Height 3.510m
Min Body Ground Clearance 0.304m
Track Width 2.500m
Lock to lock time 6.00s
Wait to Wait Turning Radius 11.350m

P5	12.20	Updated site layout	DS	SL
P4	11.20	Layout updated, tracks updated to suit	DS	SL
P3	10.20	Layout updated, tracks updated to suit	DS	SL
P2	06.20	Layout updated	DS	SL
P1	05.20	First Issue	SM	SL

Rev	Date	Description	Drawn	Checked
-----	------	-------------	-------	---------

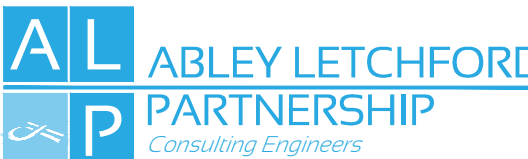

3 Tealgate, Charnham Park
Hungerford, Berkshire RG17 0YT
www.alpce.co.uk Tel: 01488 684390

Client

BARRATT
DAVID WILSON HOMES

Project

WATER LANE, ANGMERING

Title
**LARGE REFUSE VEHICULAR
TRACKING
SHEET 1**

Status
FOR APPROVAL

Scale 1:500 @ A1	Date MAY 2020	Drawn SM	Checked SL
---------------------	------------------	-------------	---------------

Drawing No. A290-RM-801	PLN-1-4081 E	Revision P5
----------------------------	--------------	----------------

