




© ABLEY LETCHFORD PARTNERSHIP LTD.
This drawing should not be reproduced without
consent.

GENERAL NOTES:
1. Do not scale.
2. Refer to all other Project Drawings and supporting notes.

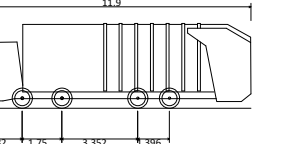

SCC Large Refuse Vehicle (4 axle)	
Overall Length	11.900m
Overall Width	2.500m
Overall Body Height	3.751m
Min Body Ground Clearance	0.304m
Track Width	2.500m
Lock to lock time	6.00s
Wall to Wall Turning Radius	11.330m

P5	12.20	Updated site layout	DS	SL
P4	11.20	Layout updated, tracks updated to suit	DS	SL
P3	10.20	Layout updated, tracks updated to suit	DS	SL
P2	06.20	Tracking updated to suit new layout	DS	SL
P1	05.20	First Issue	SM	SL
Rev	Date	Description	Drawn	Checked



3 Tealgate, Charnham Park
Hungerford, Berkshire RG17 0YT
www.alpce.co.uk Tel: 01488 684390

Client

BARRATT
DAVID WILSON HOMES

Project

WATER LANE, ANGMERING

Title
LARGE REFUSE VEHICULAR
TRACKING
SHEET 2

Status

FOR APPROVAL

Scale 1:500 @ A1	Date MAY 2020	Drawn SM	Checked SL
Drawing No A290-BM-802			Revision P5