


otherwise noted, all dimensions are given in millimetres

All dimensions must be verified on site before the commencement of work or the fabrication of any item. Any discrepancies must be reported to the Architect.

All risks assessed to comply with the designers responsibility under the construction (design management) regulations 1994


PROPOSED PARKING	69
DISABLED PARKING	4
TOTAL	73

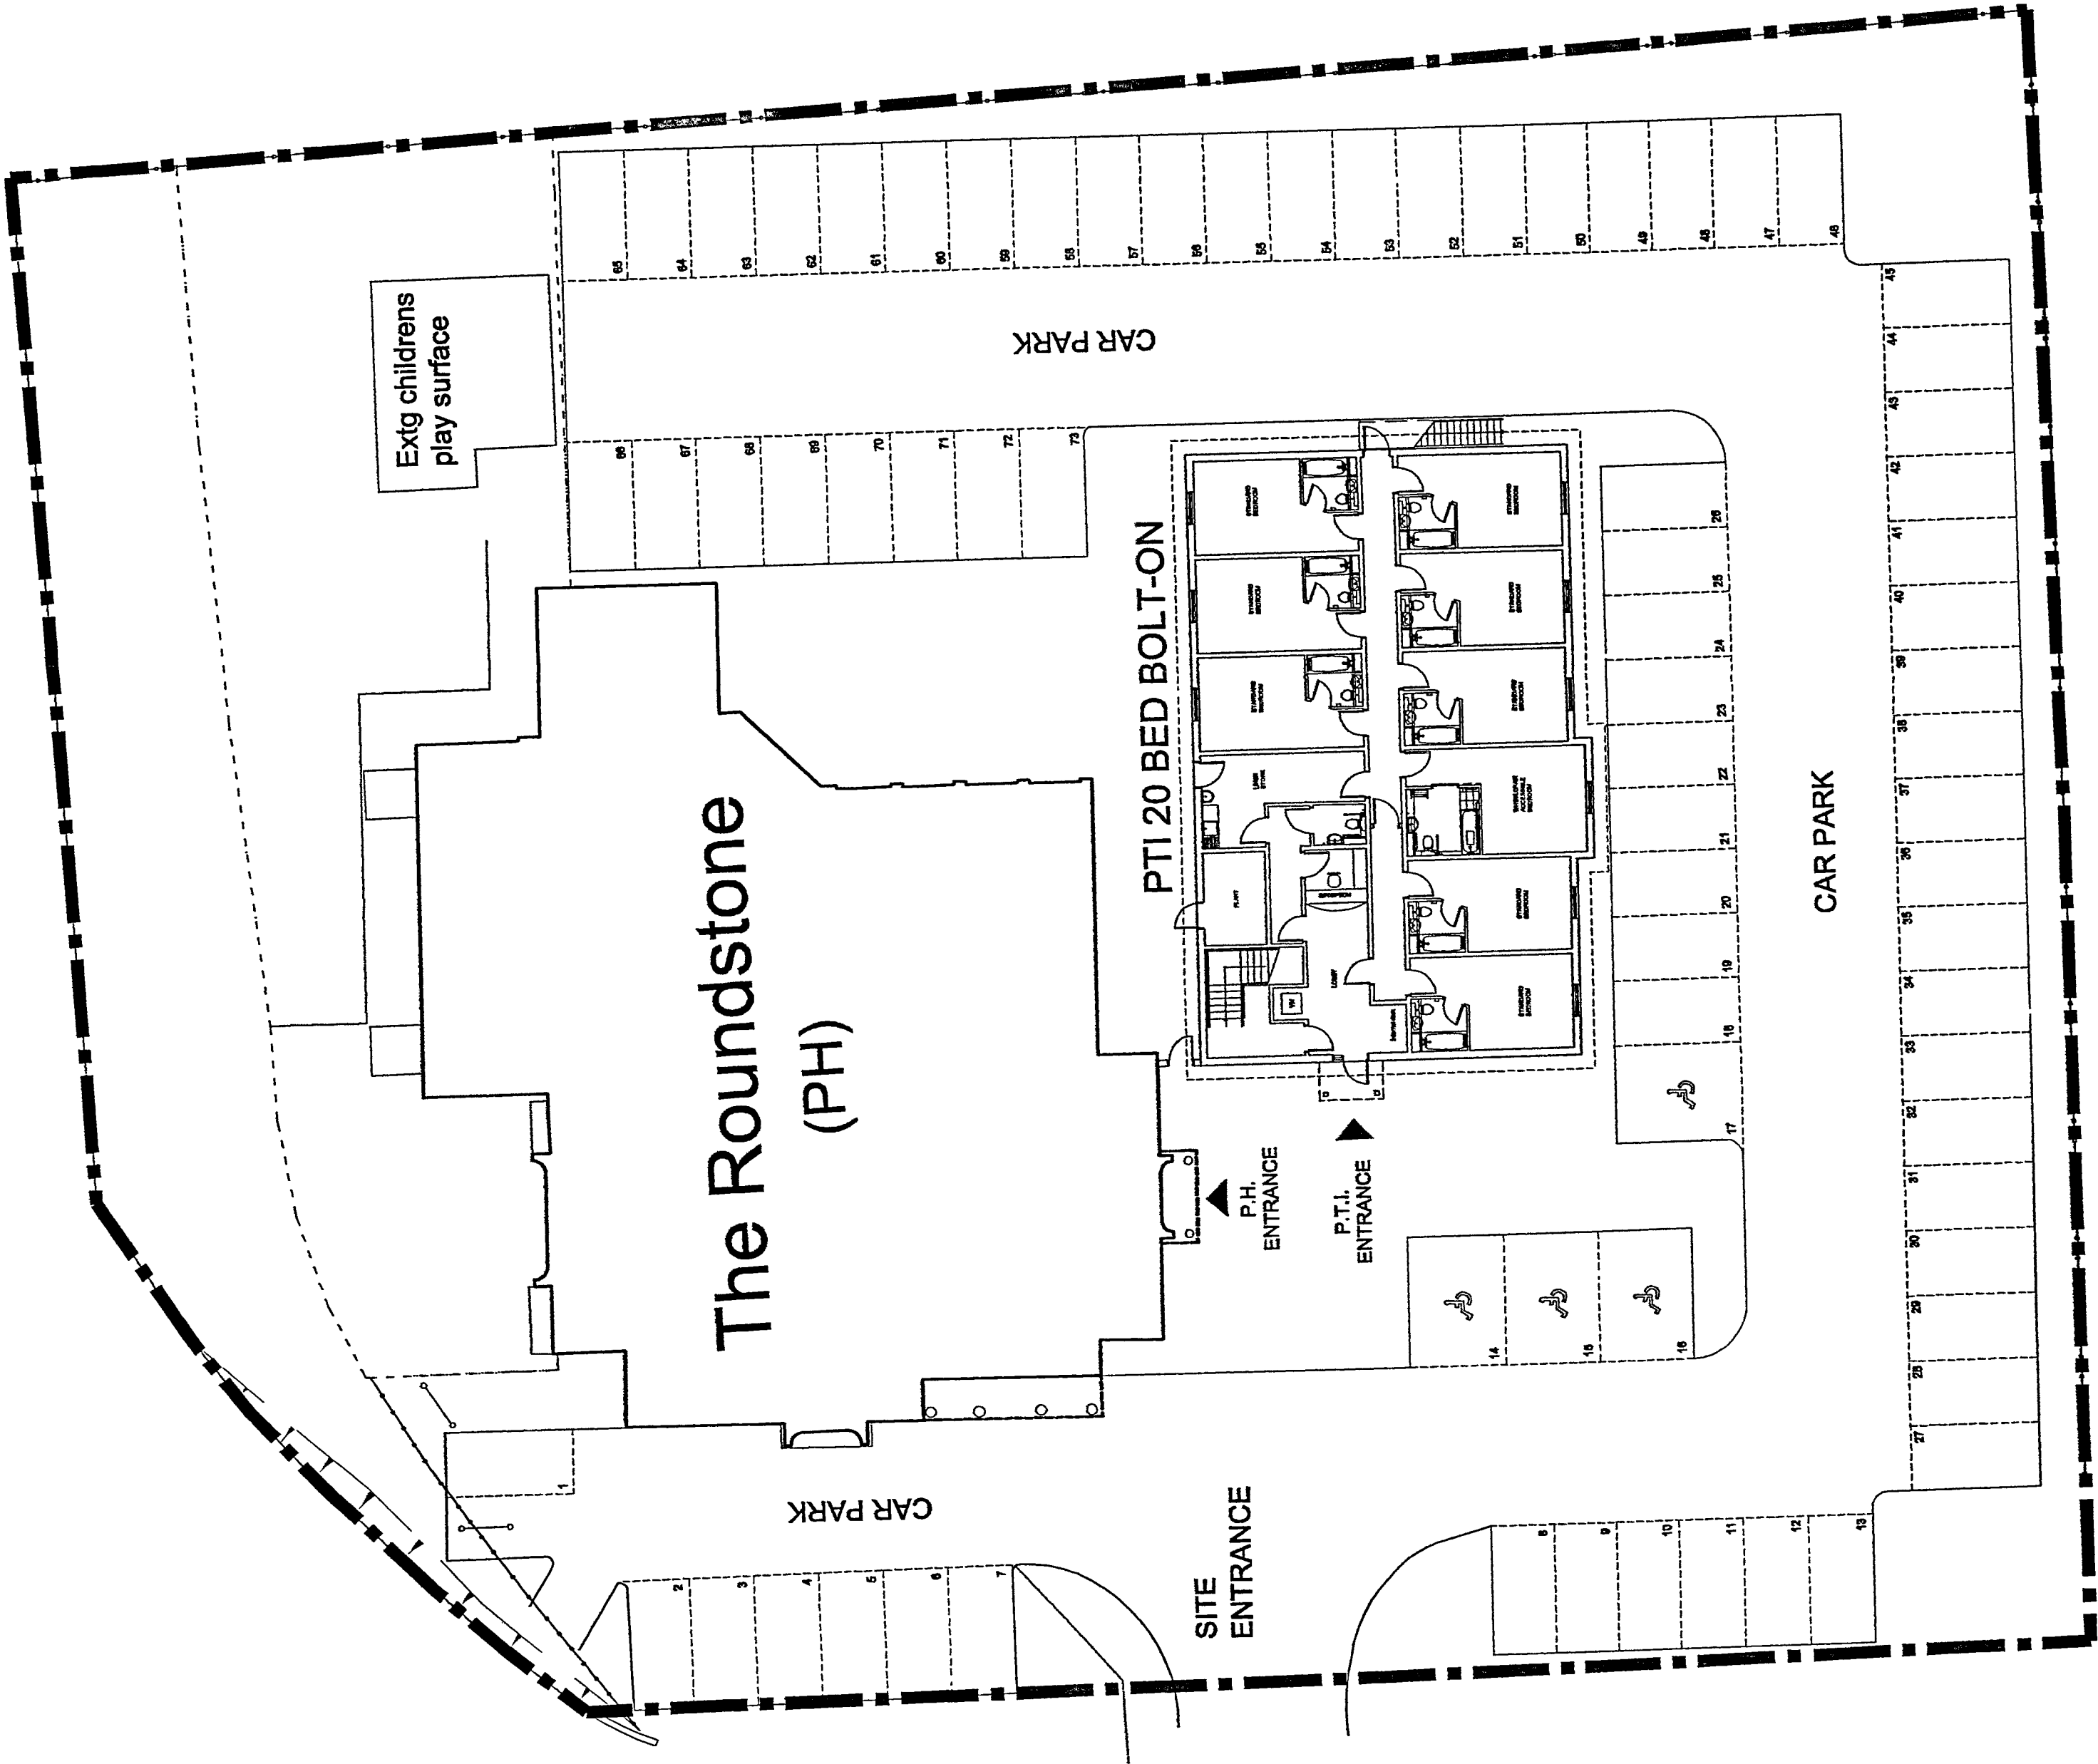

ARUN DISTRICT COUNCIL	
No	A 203 06
RECEIVED	19.10.06

A	PLANNING APPLICATION	C.S.H	14-12-08
rev.	revision notes	by:	date:
001	original		

PLANNING

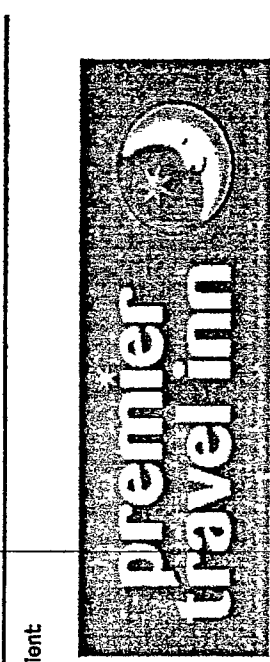

Scurr + Partners Limited
Planning & Design Firm
Redbourn, Herts AL3 7QA
T: +44(0)1582 783999
F: +44(0)1582 783999
www.scurr.co.uk

architects	designers	project managers
drawn by:	drawn date:	drawn scale:
VSD	DEC 2008	1:1200@A1

project title:
PREMIER TRAVEL INN
THE ROUNDSTONE
LITTLEHAMPTON

dwg title:
PROPOSED SITE LAYOUT
PTI 20 BEDROOM BOLT ON

dwg no:	4542-P-01	rev:	A
© Copyright Scurr and Partners Ltd.			