
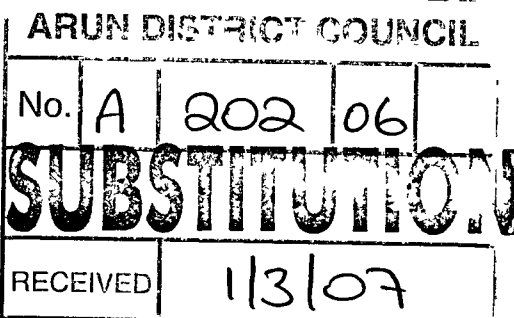
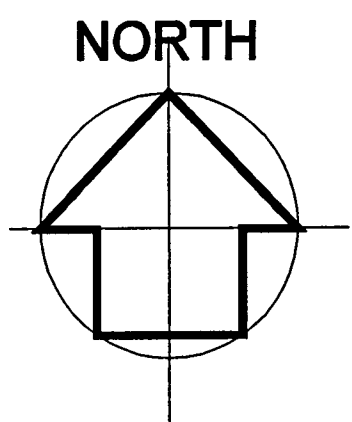


general notes:
Do not scale from this drawing - use figured dimensions only. Unless otherwise noted all dimensions are given in millimetres.
All dimensions must be verified on site before the commencement of work or the fabrication of any item. Any discrepancies must be reported to the Architect.
All risks assessed to comply with the designers responsibility under the construction (design management) regulations 1994

PROPOSED PARKING	69
DISABLED PARKING	4
TOTAL	73

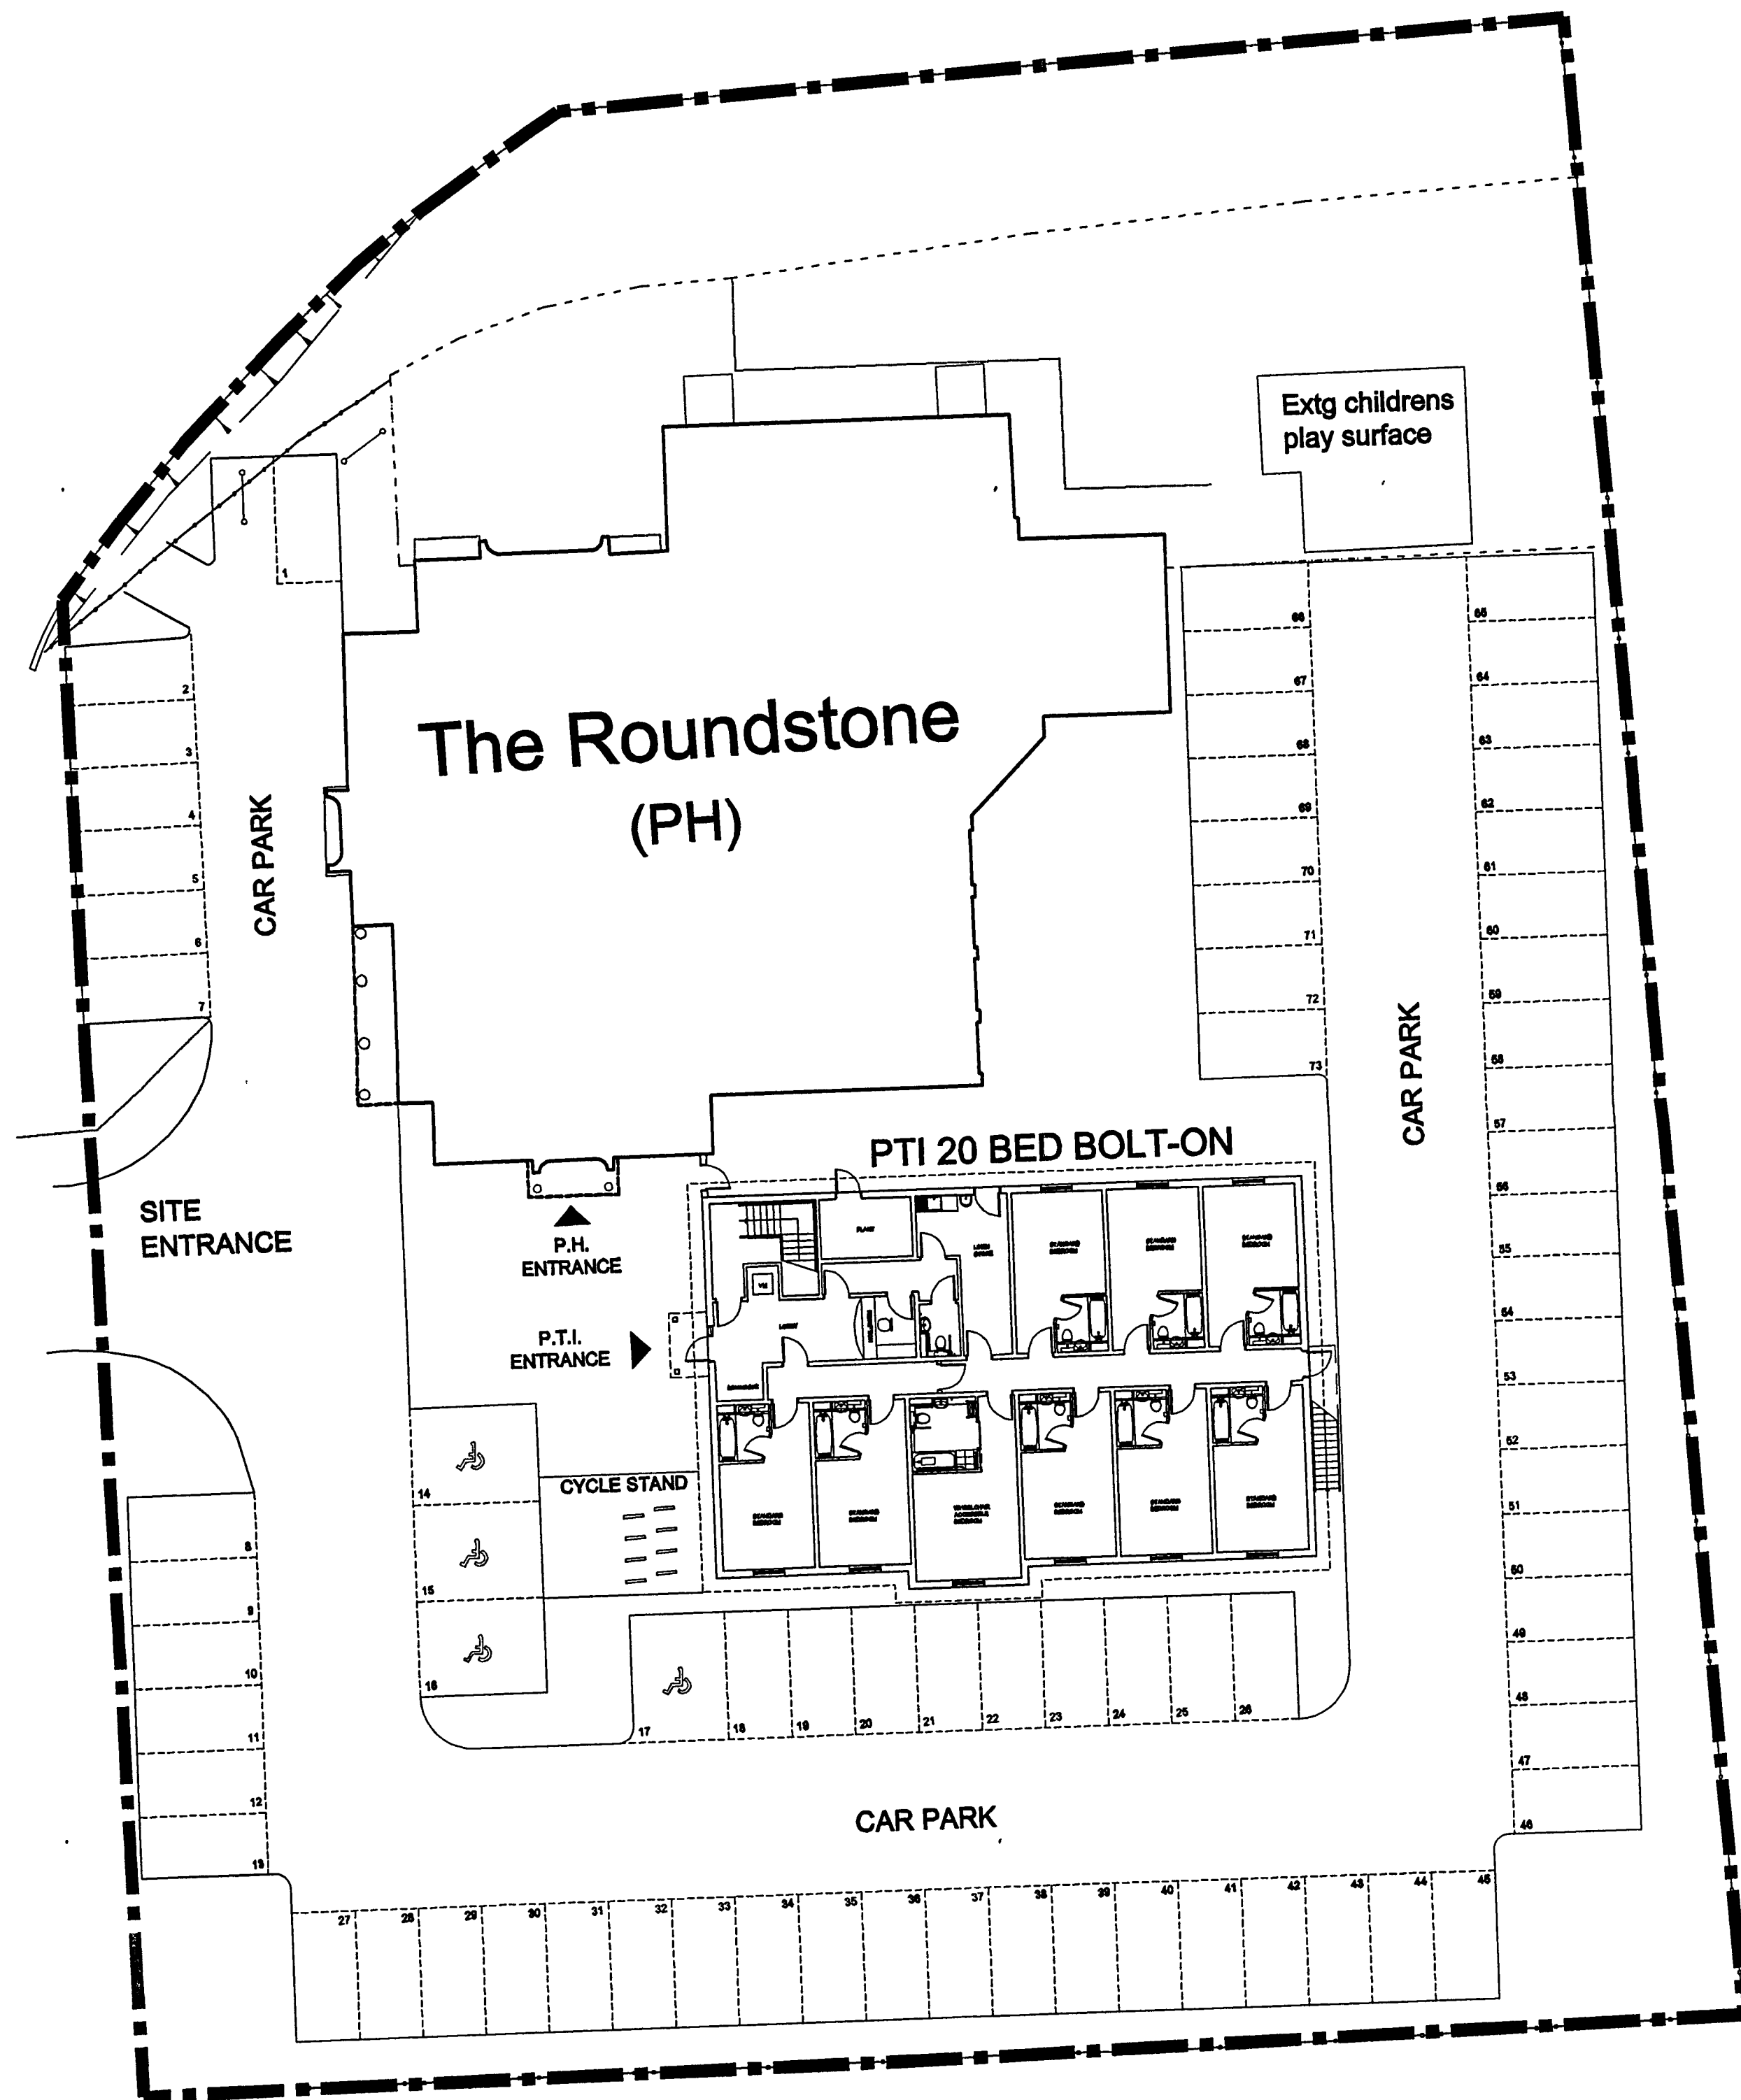

B	CYCLE PARKING ADDED NEAR PTI	BT	23-02-07
A	ENTRANCE	C.H	14-12-06
rev:	revision notes:	by:	date:

dwg status: PLANNING



Scurr + Partners Limited
The Tike Barn
Harpdenbury Farm
Redbourne, Here AL3 7QA
T: +44 (0)1582 793999
F: +44 (0)1582 793444
email: scurr@scurr.co.uk
www.scurr.co.uk
architects designers project managers

drawn by:	drawn date:	checked/approved:	scale:
VSD	DEC 2006		1:200@A1

project title:
PREMIER TRAVEL INN
THE ROUNDSTONE
LITTLEHAMPTON

dwg title:
PROPOSED SITE LAYOUT
PTI 20 BEDROOM BOLT ON

dwg no.	rev:
4542-P-01	B