
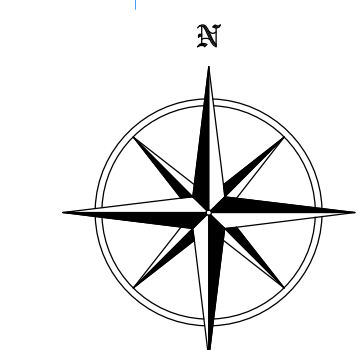


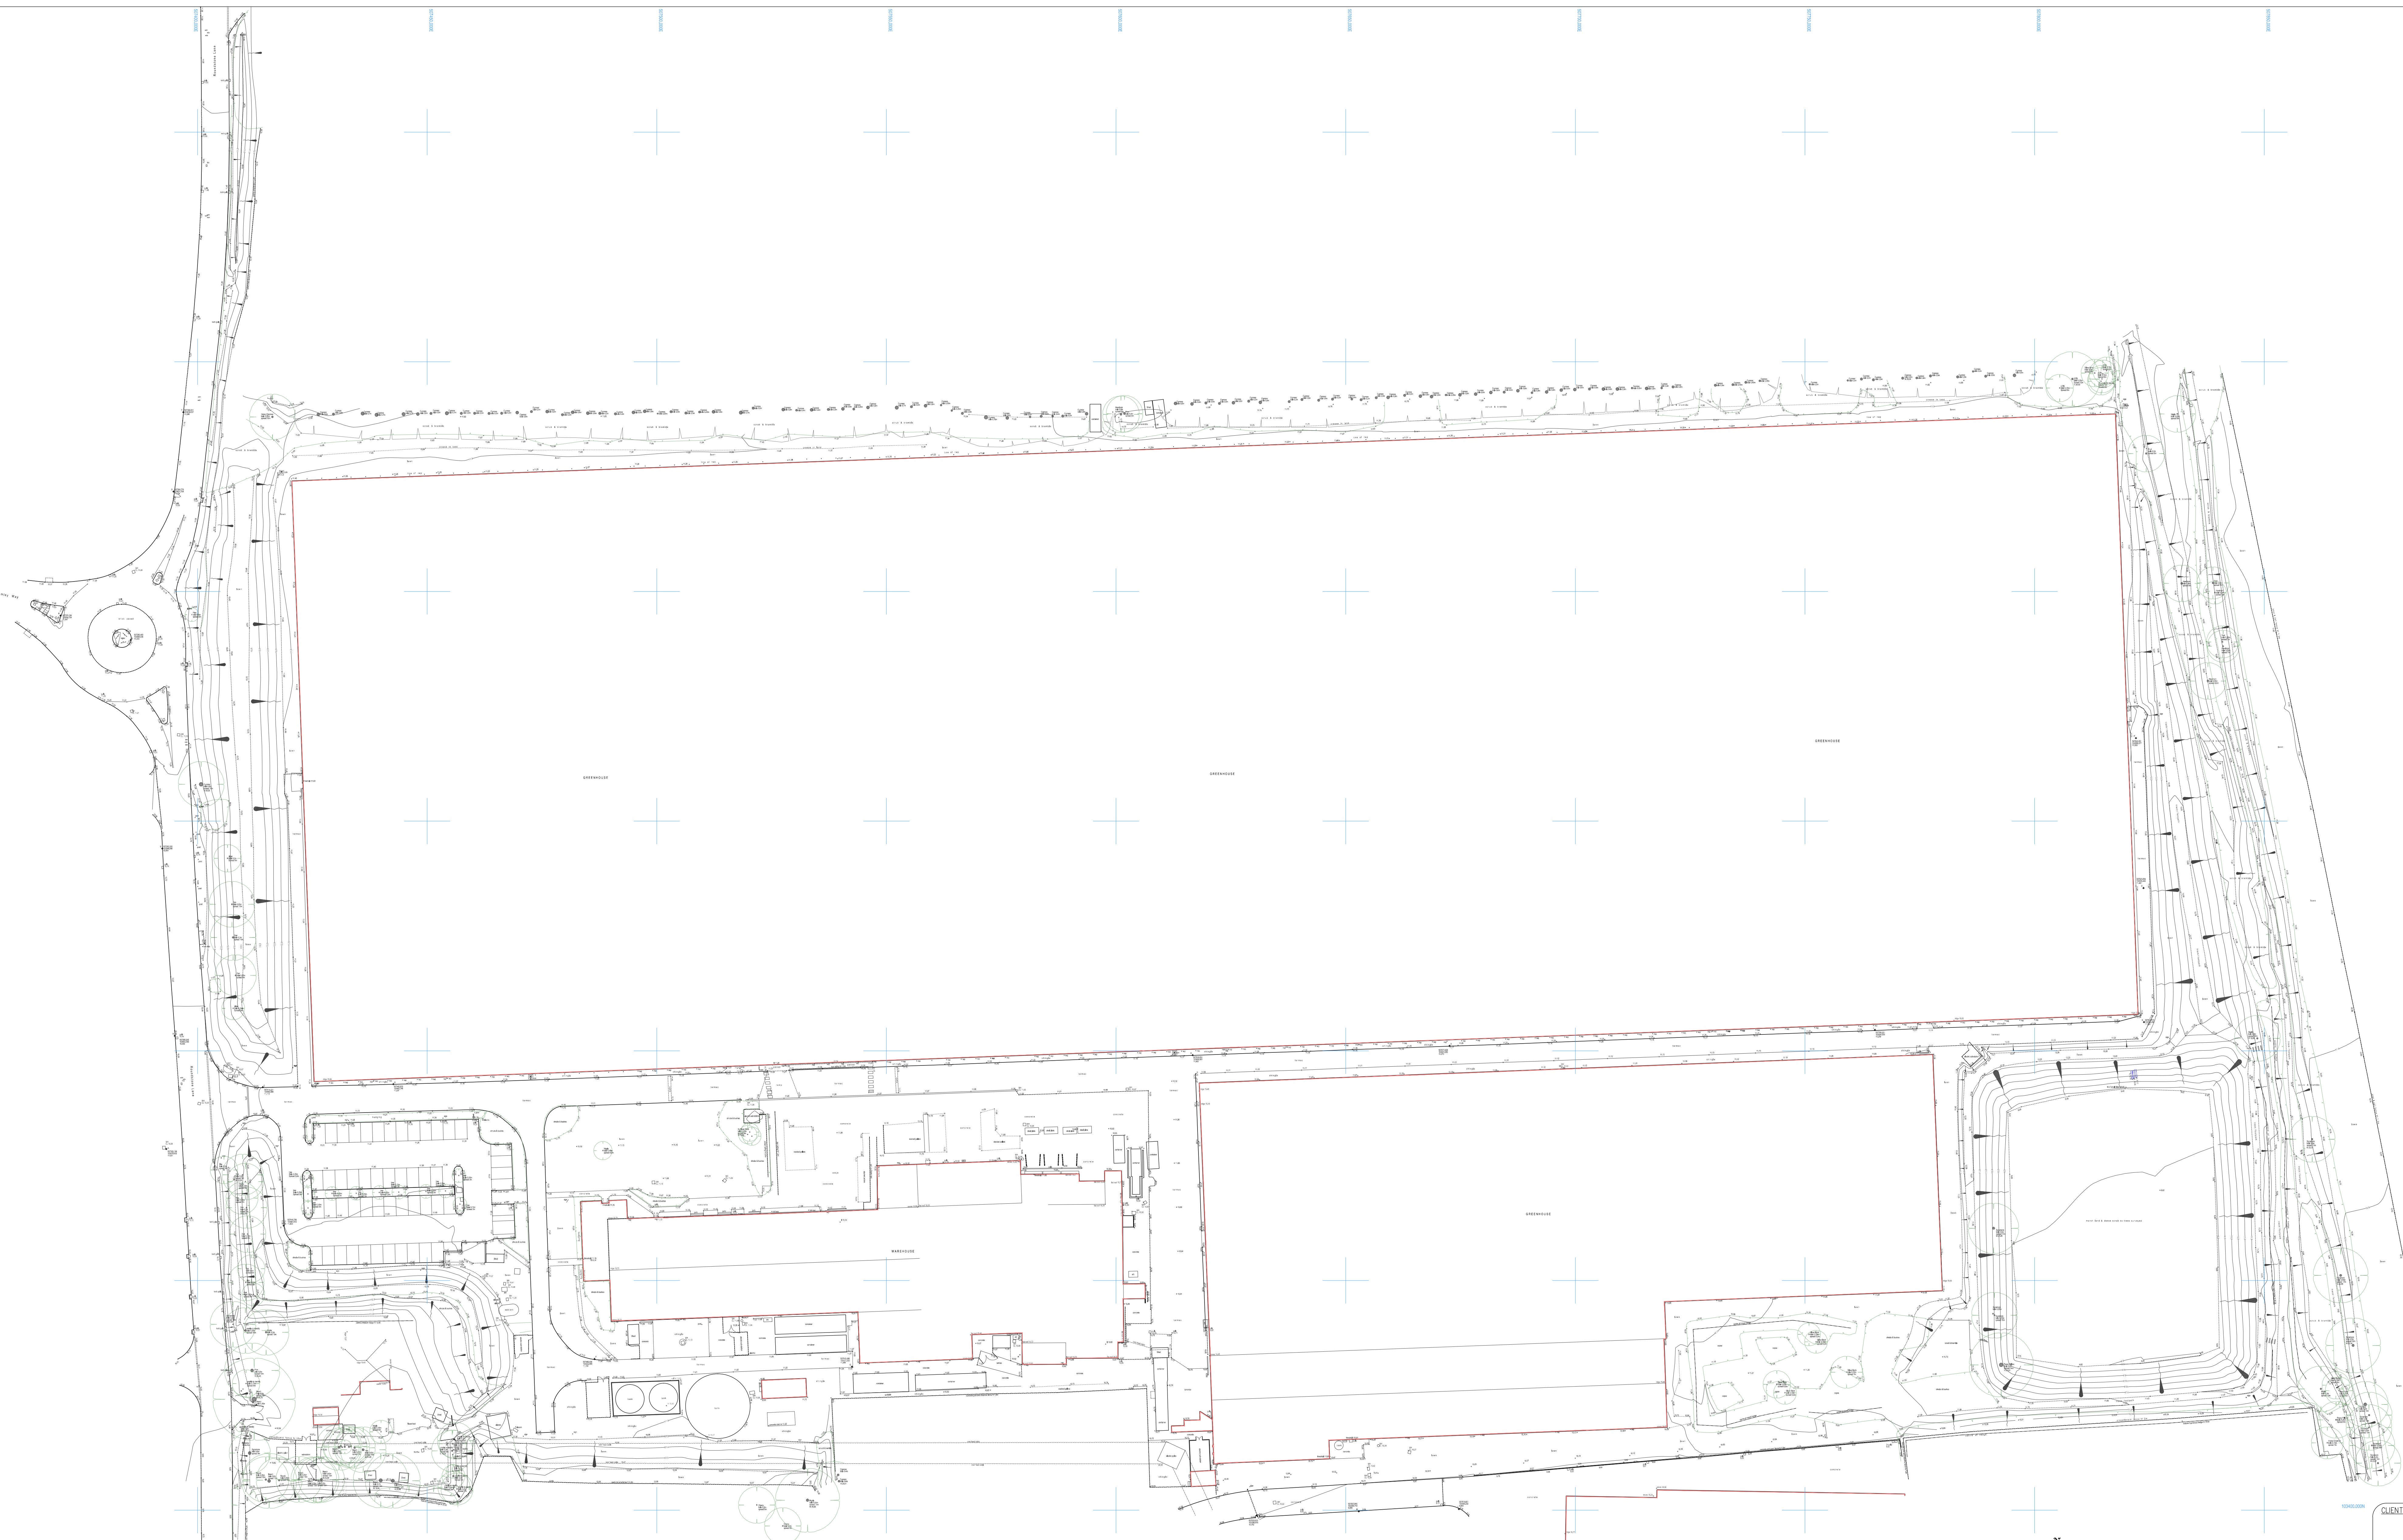

Survey carried out using GPS to establish control stations combined with Total Station methods for detail & levels
Grid relates to Ordnance Survey National Grid
Species of trees must be confirmed by a qualified arboriculturist before any design work takes place
Spreads of trees shown as average

This document should not be used or relied upon in circumstances other than those for which it was prepared and for which Acid Mapping was commissioned. Acid Mapping accepts no responsibility for this document to any other party other than the person by whom it was commissioned. We do our best to record service covers, manholes etc., but those which are overgrown, covered by vehicles etc. could be overlooked. Acid Mapping

<u>CLIENT</u>			
CALA Homes Limited			
<u>PROJECT</u>			
West End Nursery Roundstone Lane Angmering BN16 4AX			
<u>TITLE</u>			
SITE SURVEY			
<u>SCALE</u>	1:500	<u>DATE</u>	23/12/14
<u>NUMBER</u>	<u>SHEET</u>	<u>BY</u>	K.R.G.
		<u>RCVN</u>	

 Acad Mapping Ltd
Land Surveyors

Frenches Farm House
Mark Cross
East Sussex TN6 3NS
Telephone (01892) 853663
Fax (01892) 853828
e-mail info@acadmapping.com


**ACAD
MAPPING**